Scale 1:1250

0 20 40 60 80 100 Metres



Ordnance Survey (c) Crown Copyright 2021. All rights reserved. Licence number 100022432

Location Plan

Scale 1:1250

Scale 1:200

0 5 10 15 20 25 30 Metres

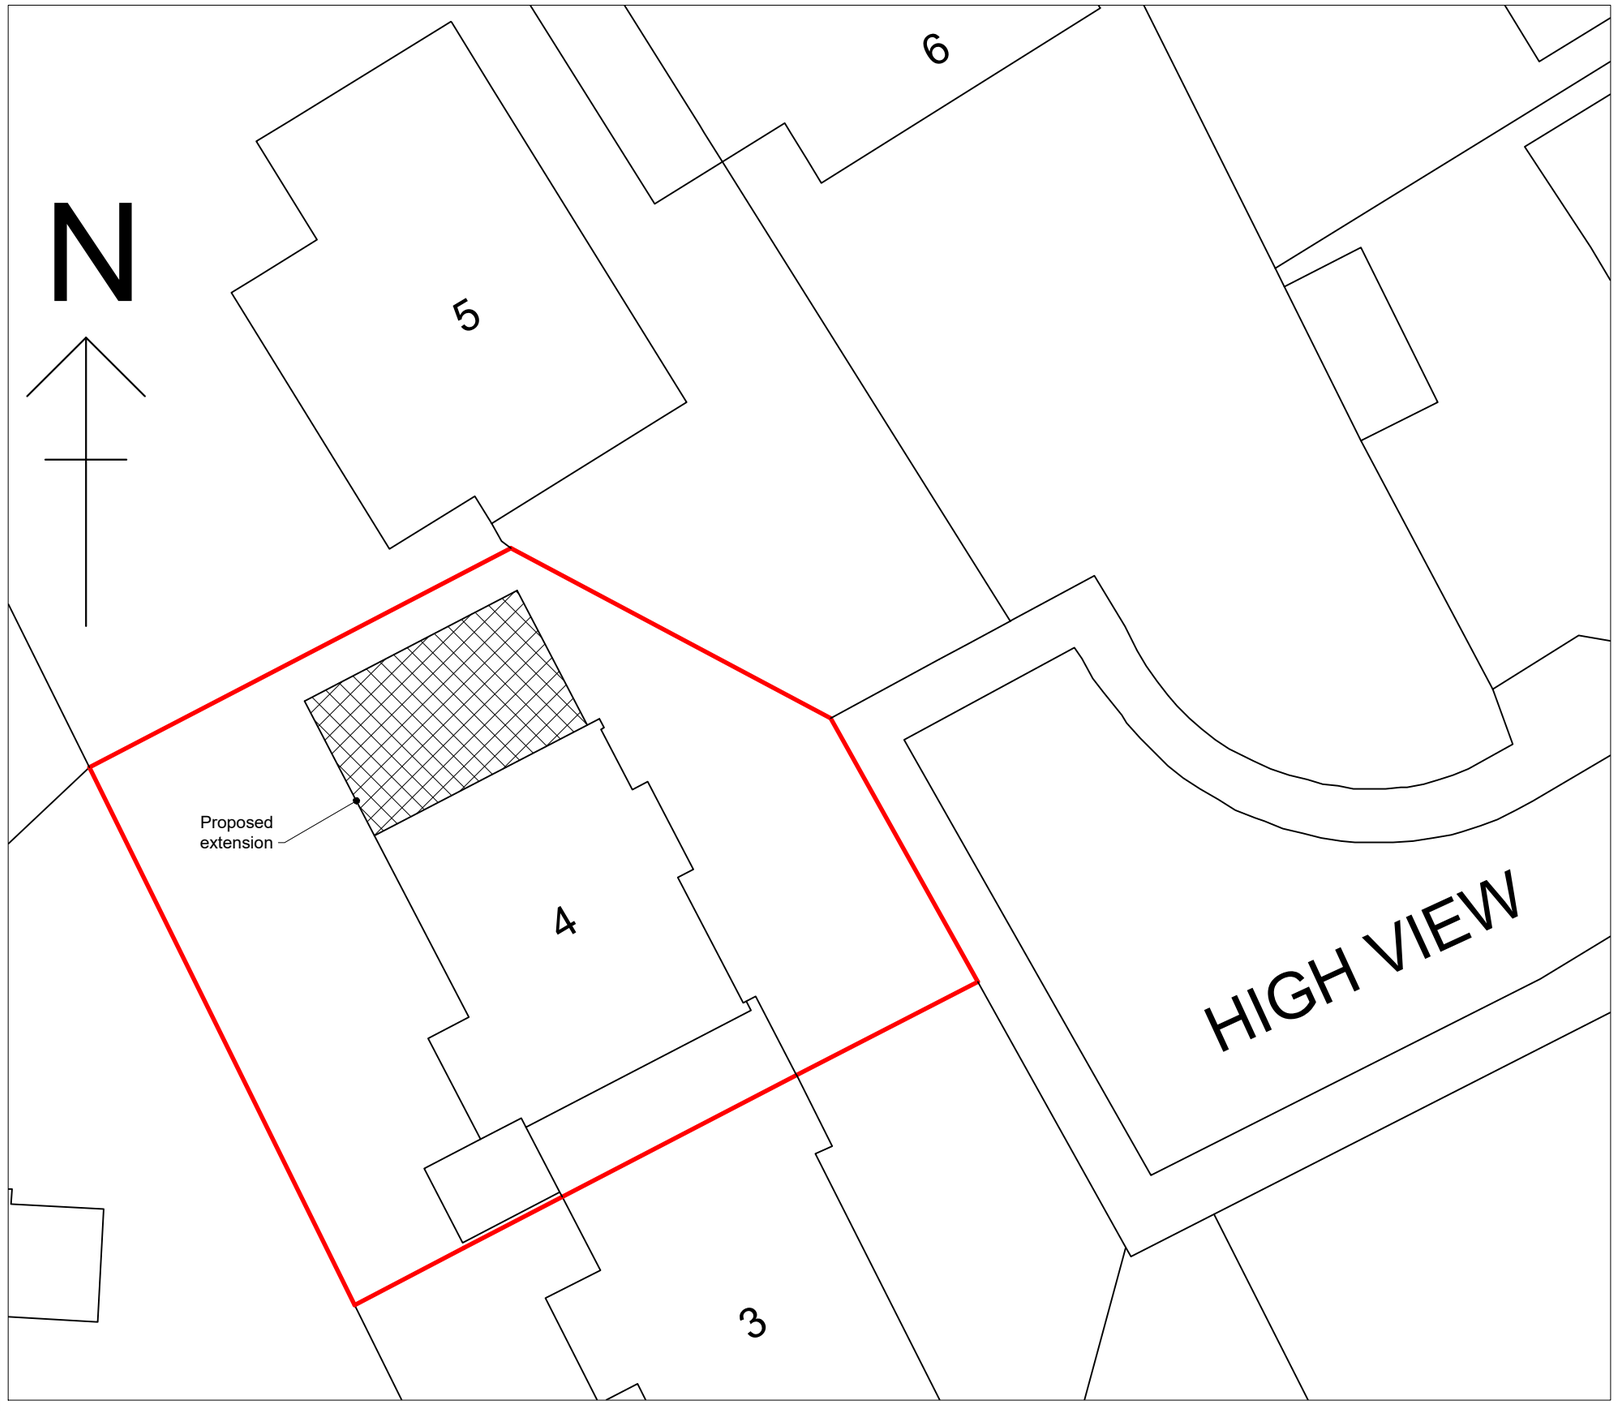

Block Plan

Scale 1:200

Project: EXTENSION TO:
4 HIGH VIEW, WORTHING, BN13 3DQ

Drawing: 3080-03 LOCATION & BLOCK PLAN

Date: 24.01.22

Revision: A - 13.04.23 - Extension added.