
Lindsay Watson

14 Church Street, Shoreham by Sea, BN43 5DQ

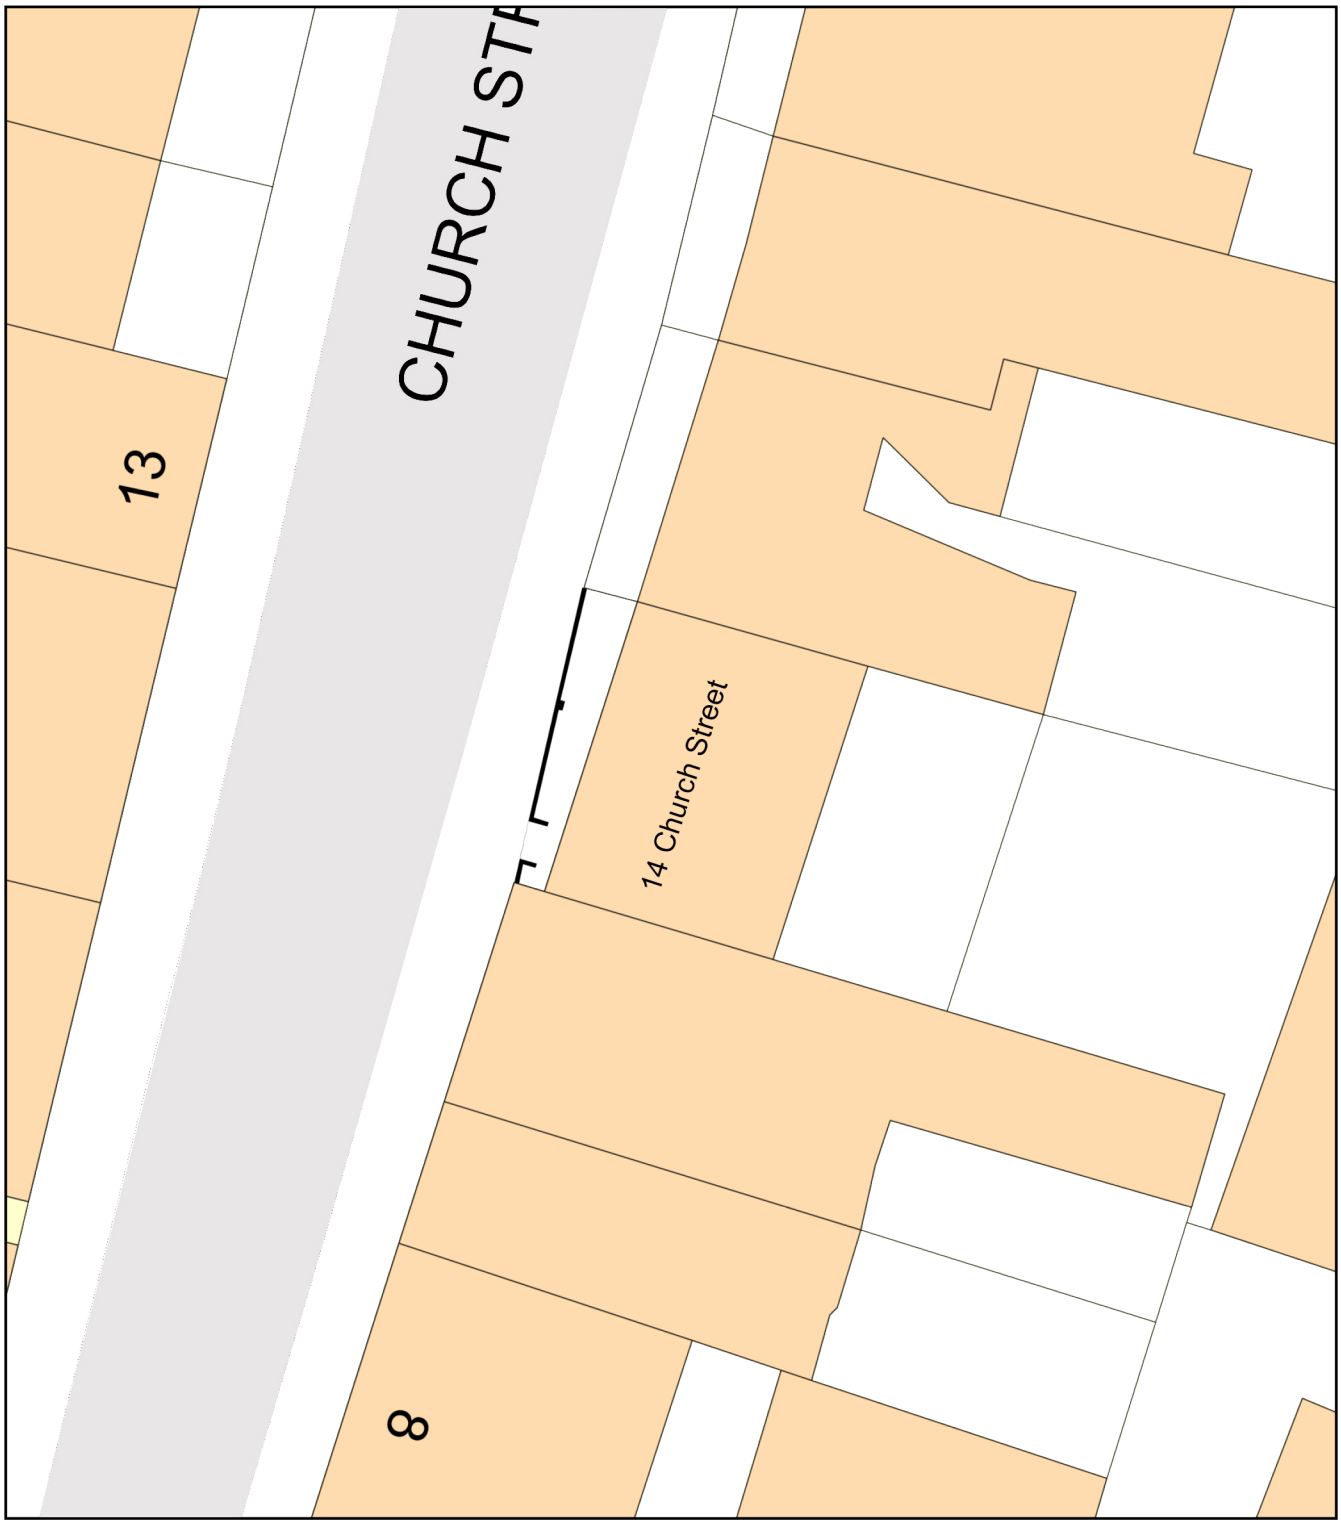

0 10

Metres

N

ReQuestaPlan

Plan Produced for: Planning Application 14 Chur

Date Produced: 28 Feb 2025

Plan Reference Number: TQRQM25059155836128

Scale: 1:200 @ A4

© Crown copyright and database rights 2025 OS 100042766