

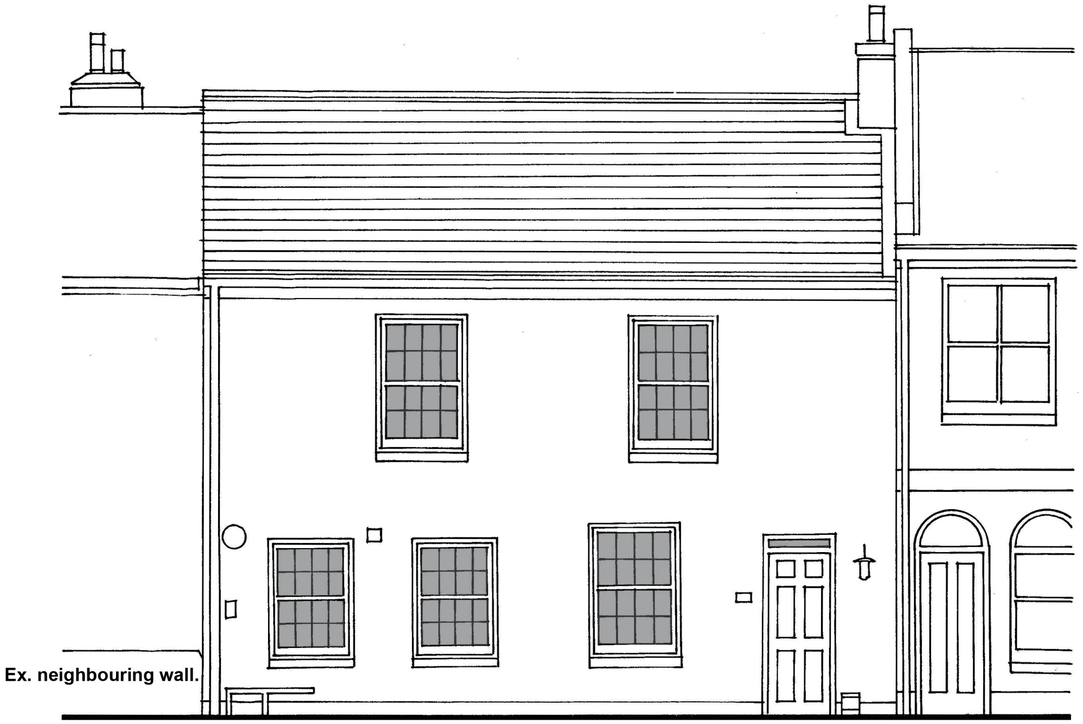



EXISTING FRONT ELEVATION - 1:50@A2

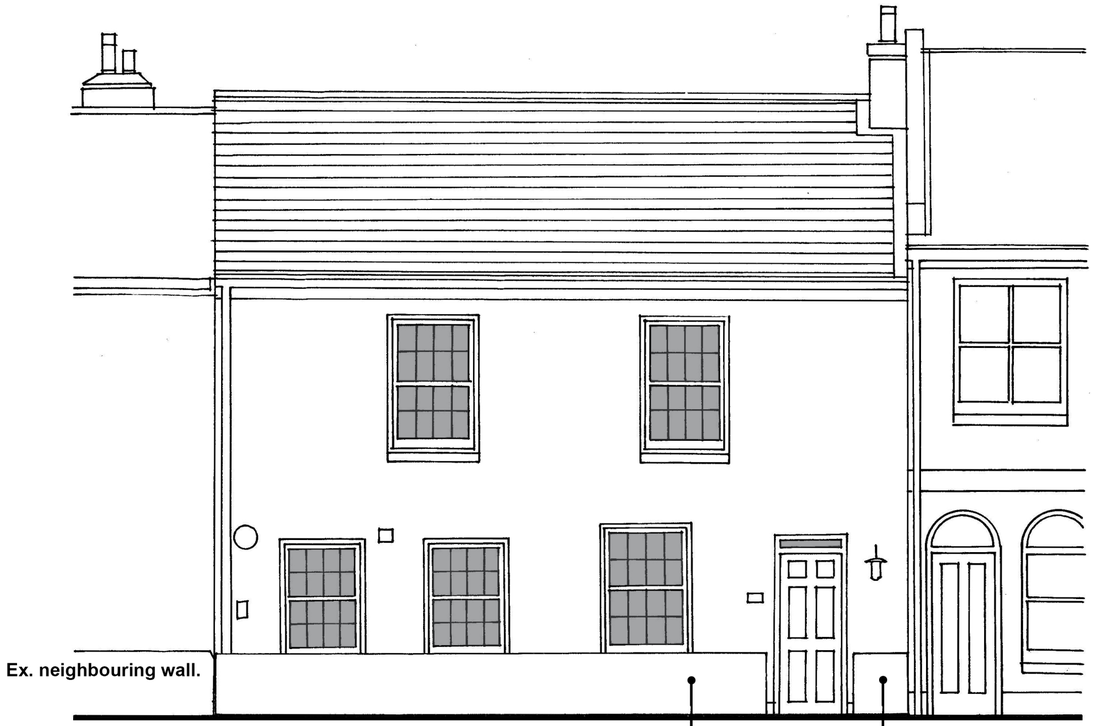


PROPOSED FRONT ELEVATION - 1:50@A2

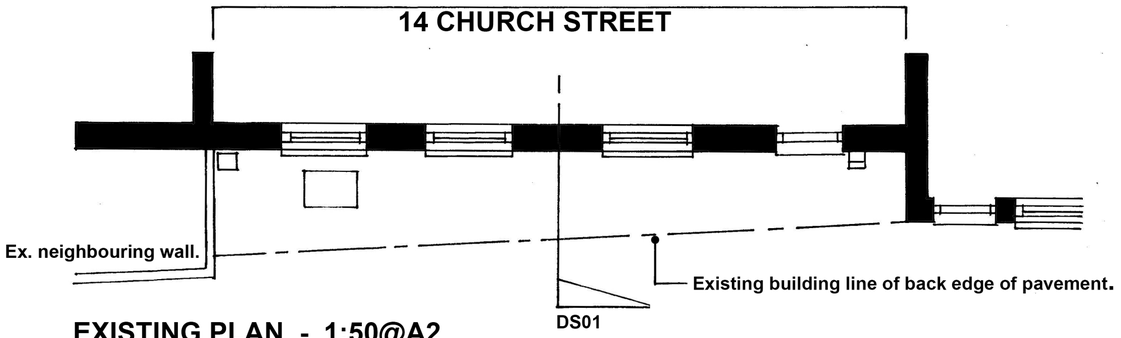

EXISTING PLAN - 1:50@A2

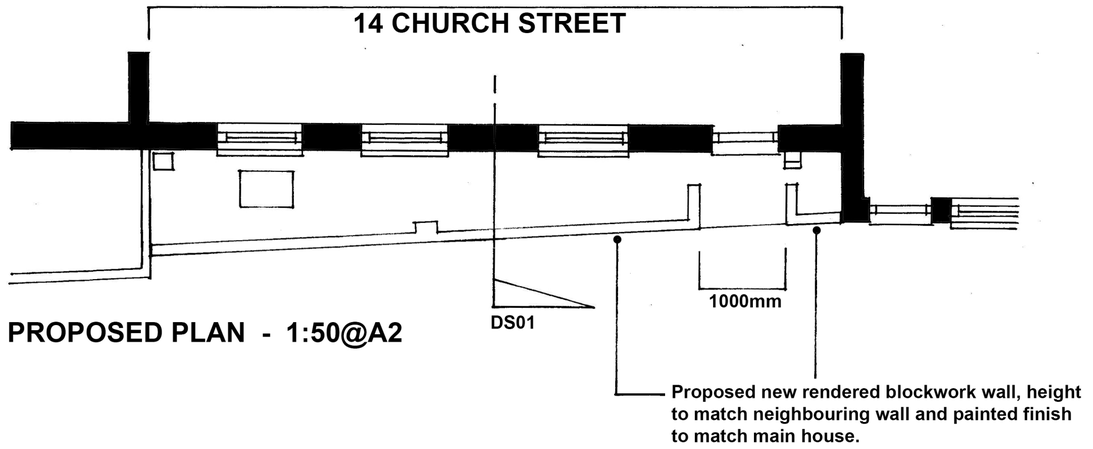

PROPOSED PLAN - 1:50@A2

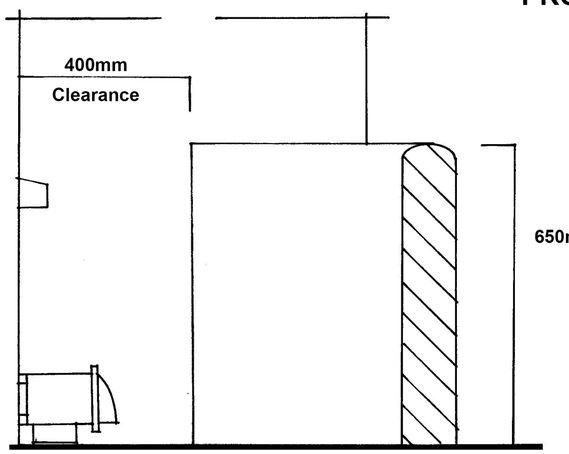

650mm, Proposed new rendered blockwork wall, height to match neighbouring wall and painted finish to match main house.

DETAIL SECTION DS01 - 1:10@A2

0 5

Scale - 1m @ A2

Terrence

Terrence Brett
Barn Court, The Street
Shottisham,
Suffolk
IP12 3ET
07778311259
the2brett@gmail.com

© Terrence Brett

All site dimensions and levels to be verified by contractors and subcontractors on site prior to manufacture
Do not scale from this drawing
To be read in conjunction with all other drawings and contract documentation
Contractor to refer to all relevant consultants and engineers drawings throughout the course of the works All works to comply to local authority requirements
Any errors, dimensional discrepancies or omissions to be reported to Instaire prior to manufacture
Drawing is for design intent only

Client: Mr Lindsay Mr Watson

Job Title: 14 Church Street Shoreham. BN43 5DQ

Drawing Title: Proposed Front Wall

Drawing Status:

Drawn By: tvb

Checked By:

Scale: 1:50@A2 1:100@A3

Date: 02/25

Drawing No.: LW-01-2025

Rev.: