


48 RALEIGH CRESCENT, WORTHING

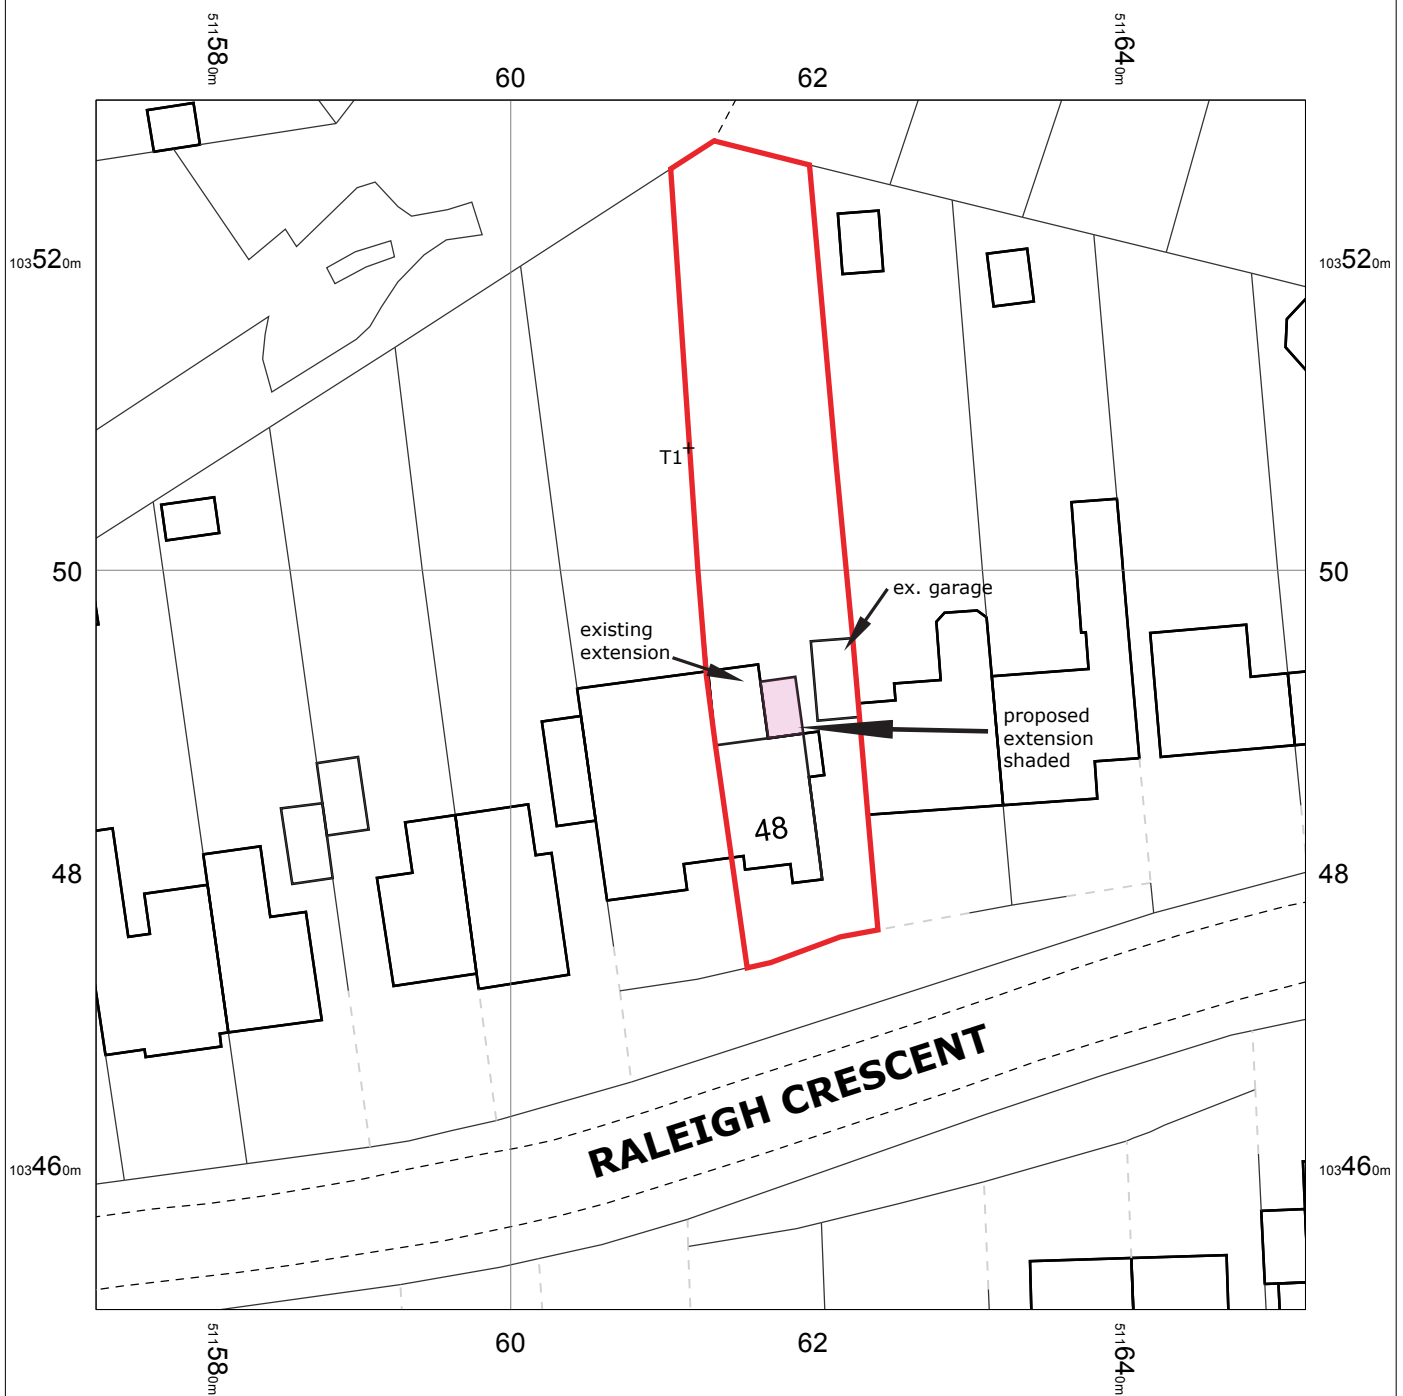


TREE SCHEDULE

T1 - English oak 16m away

OS MasterMap 1250/2500/10000 scale
Thursday, May 22, 2025, ID: CM-01223822
www.centremapslive.co.uk

1:500 scale print at A4, Centre: 511613 E, 103491 N

© Crown Copyright Ordnance Survey. Licence no.
AC0000849896

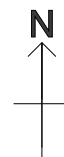

Wayne Gander MCIAT
Chartered Architectural Technologist
98 Durrington Lane, Worthing,
West Sussex BN13 2RQ
M 07808 887896
E waynegander08@gmail.com

