ADUR & WORTHING
AWDM 252/13
DATE VALID Deposited 25.6.13

REVISED PLAN

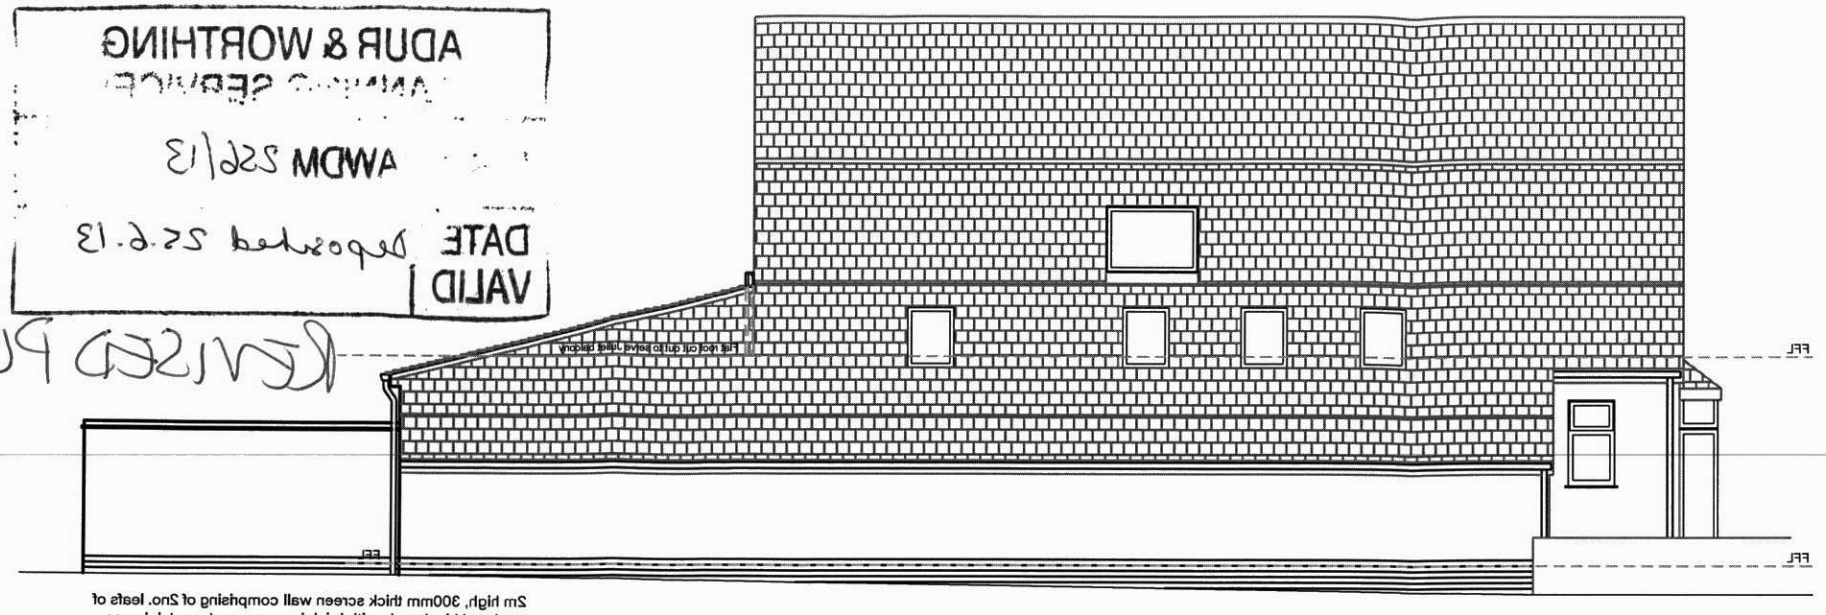

2m high, 300mm thick screen wall comprising of 2no. leafs of rendered blockwork, with brick base course to match house. Top of wall to be finished with solid brick header course on creasing tile.

West Elevation as Proposed



Front Elevation as Proposed

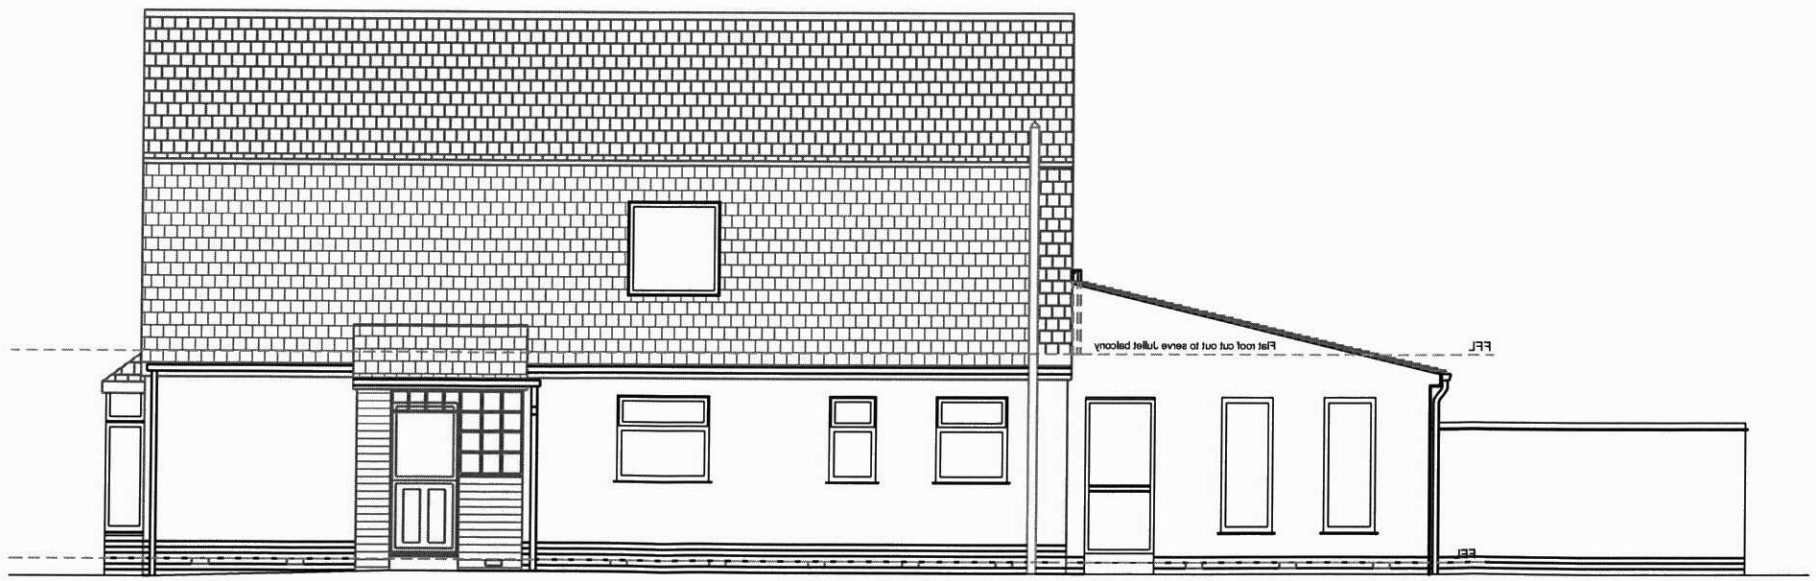

2m high, 300mm thick screen wall comprising of 2no. leafs of rendered blockwork, with brick base course to match house. Top of wall to be finished with solid brick header course on creasing tile.

East Elevation as Proposed



Rear Elevation as Proposed

AMENDMENTS:

Rev A - Roof terrace and PV panels removed and replaced with 'Parisian' style balcony serving Bedroom 1. GO

JOB TITLE: **Extension to property :** 343 Upper Shoreham Road, Shoreham-By-Sea. BN43 5NB	
DWG TITLE: **Elevations as Proposed**	DWG No. P06 rev 'A'
SCALE: 1:100	DATE: February 2013