AMENDMENTS:

Rev A - Roof terrace and PV panels removed and replaced with 'Parisian' style balcony serving Bedroom 1.

GO

JOB TITLE: **Extension to property :** 343 Upper Shoreham Road, Shoreham-By-Sea. BN43 5NB	
DWG TITLE: Floor Plans **as Proposed**	
SCALE: 1:100	DWG No. P05 rev 'A'
DATE: February 2013	

First Floor Plan as Proposed

Ground Floor Plan as Proposed

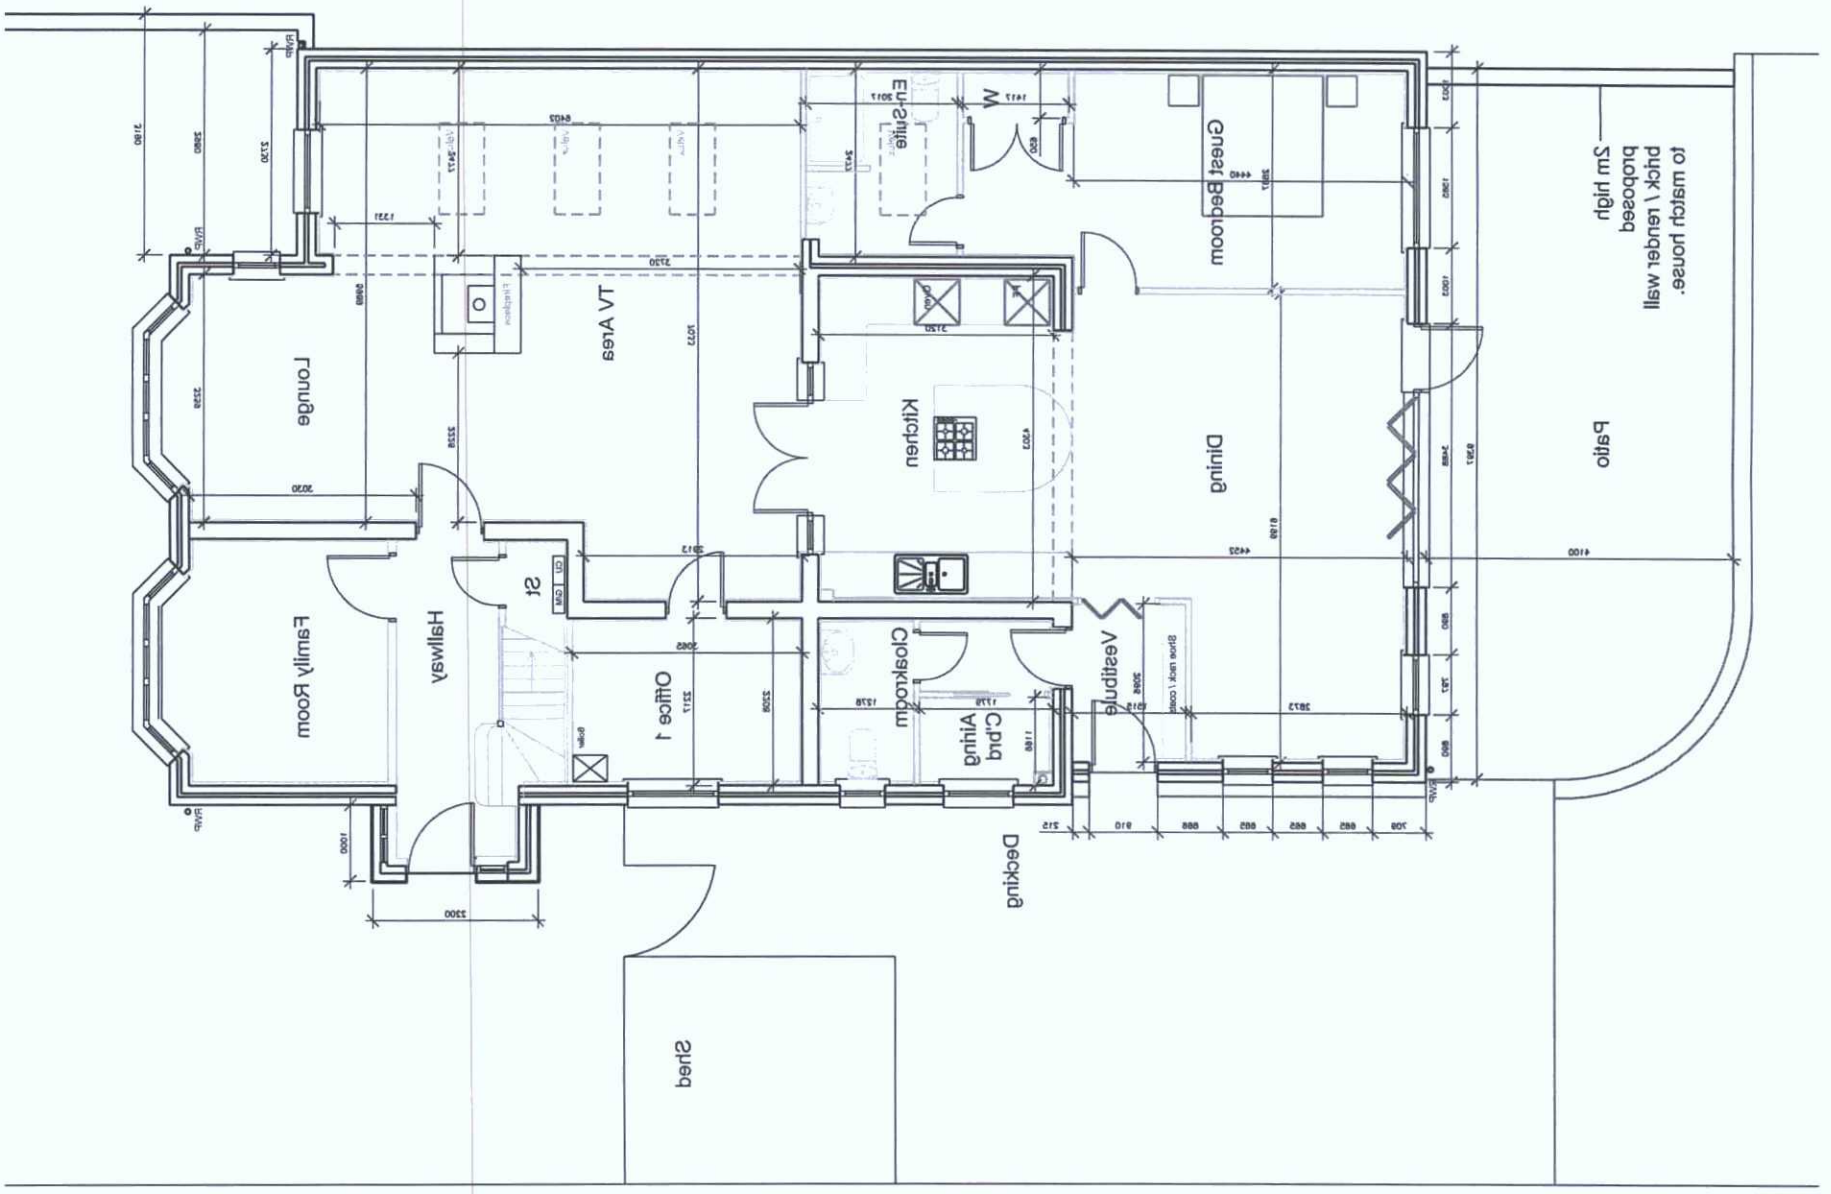

ADUR & WORTHING BUILDING SERVICES
DATE VALID
12/12/13
AMDM

Approved
Plans