

Copyright (c) 2023

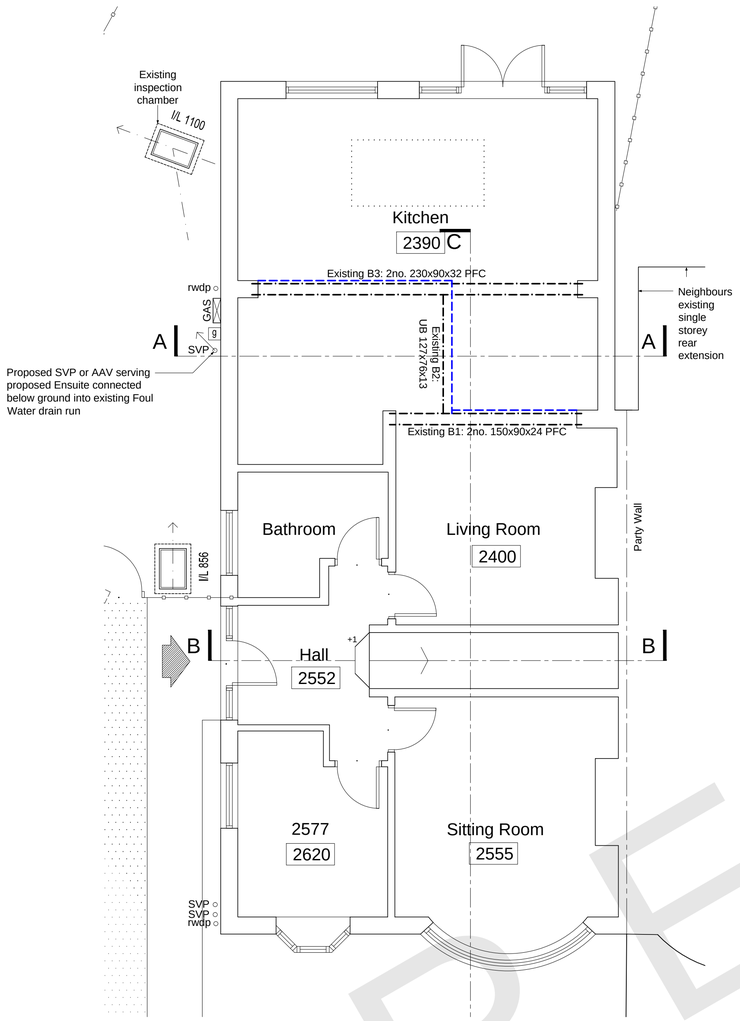

Ground Floor Plan 1:50

Showing structure over


OUTLINE OF ORIGINAL DWELLING OUTLINED BLUE

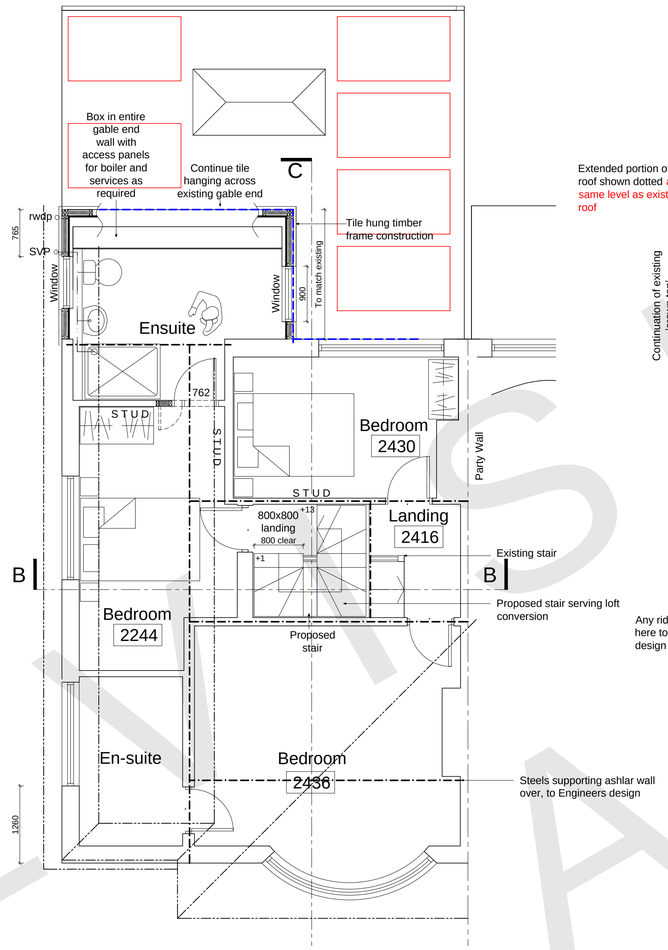

First Floor Plan 1:50

Showing structure over

OUTLINE OF ORIGINAL DWELLING OUTLINED BLUE

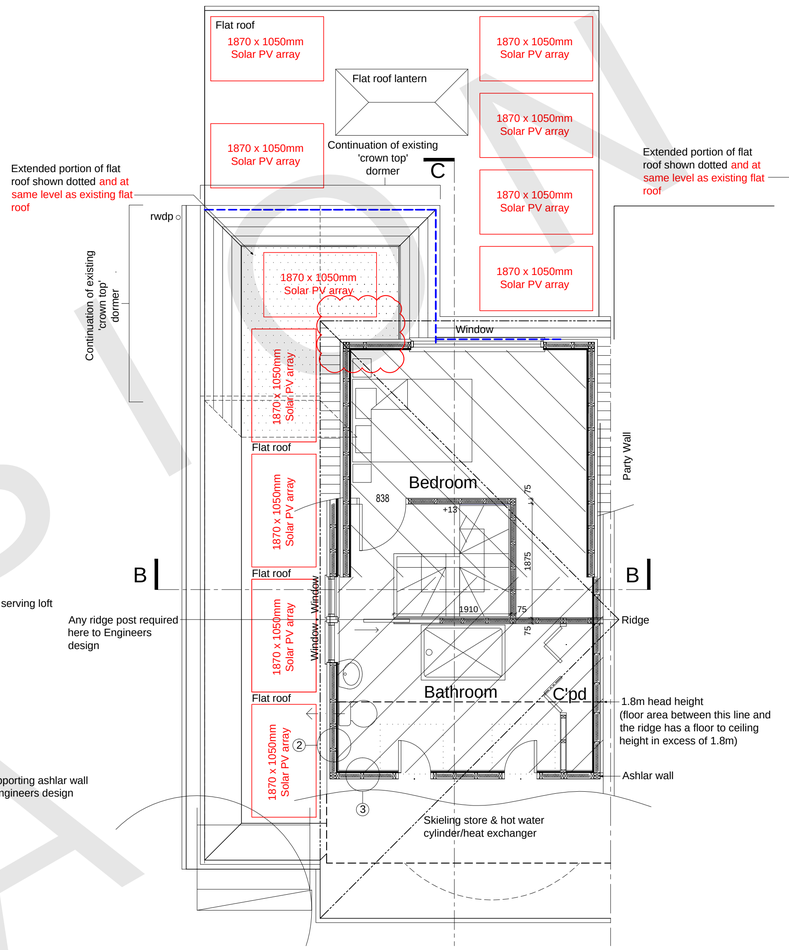

2nd Floor Plan 1:50

Showing structure over

OUTLINE OF ORIGINAL DWELLING OUTLINED BLUE

S73 AMENDMENTS SOUGHT HIGHLIGHTED IN RED

EXTENTS OF DORMER FOOTPRINT

EXTENTS OF SLOPING CEILING

INDICATIVE STEEL LOCATIONS

ITEMS SHOWN DASHED TO BE REMOVED

Roof light over

2620 Floor to ceiling spot heights

NOTE:

The contractor is to check all site dimensions and levels before work starts. Report any discrepancies.

This drawing must be read with and checked against all structural and other specialist drawings, specifications and bills of quantities. Report any discrepancies.

The contractor is to comply with all current British Standards and Building Regulations whether or not specifically stated on these drawings.

Roof Plan 1:100

OUTLINE OF ORIGINAL DWELLING OUTLINED BLUE

1m 2m 3m 4m 5m

1:100 Scale Bar

1m 2m 3m 4m 5m

1:50 Scale Bar

FOR PLANNING

Rev.	Date	Description	By
-	-	-	-

Client
Ms Leake Date

Project
Alterations To:
1 Mill Avenue
Shoreham-by-Sea

Drawing Title
Plans
as Proposed

Copyright (c) 2023 of
Sussex Architectural Services
Wicket View
Cuckfield Lane
Warninglid
West Sussex
Tel:(01444) 461720
Email: info@sussexarchitecturalservices.co.uk

Scale 1:100, 1:50 @ A1
Date June 2023
Drawn -
Drawing Number 19-161.4 03 rev.A