41 Dominion Road Worthing Crossover

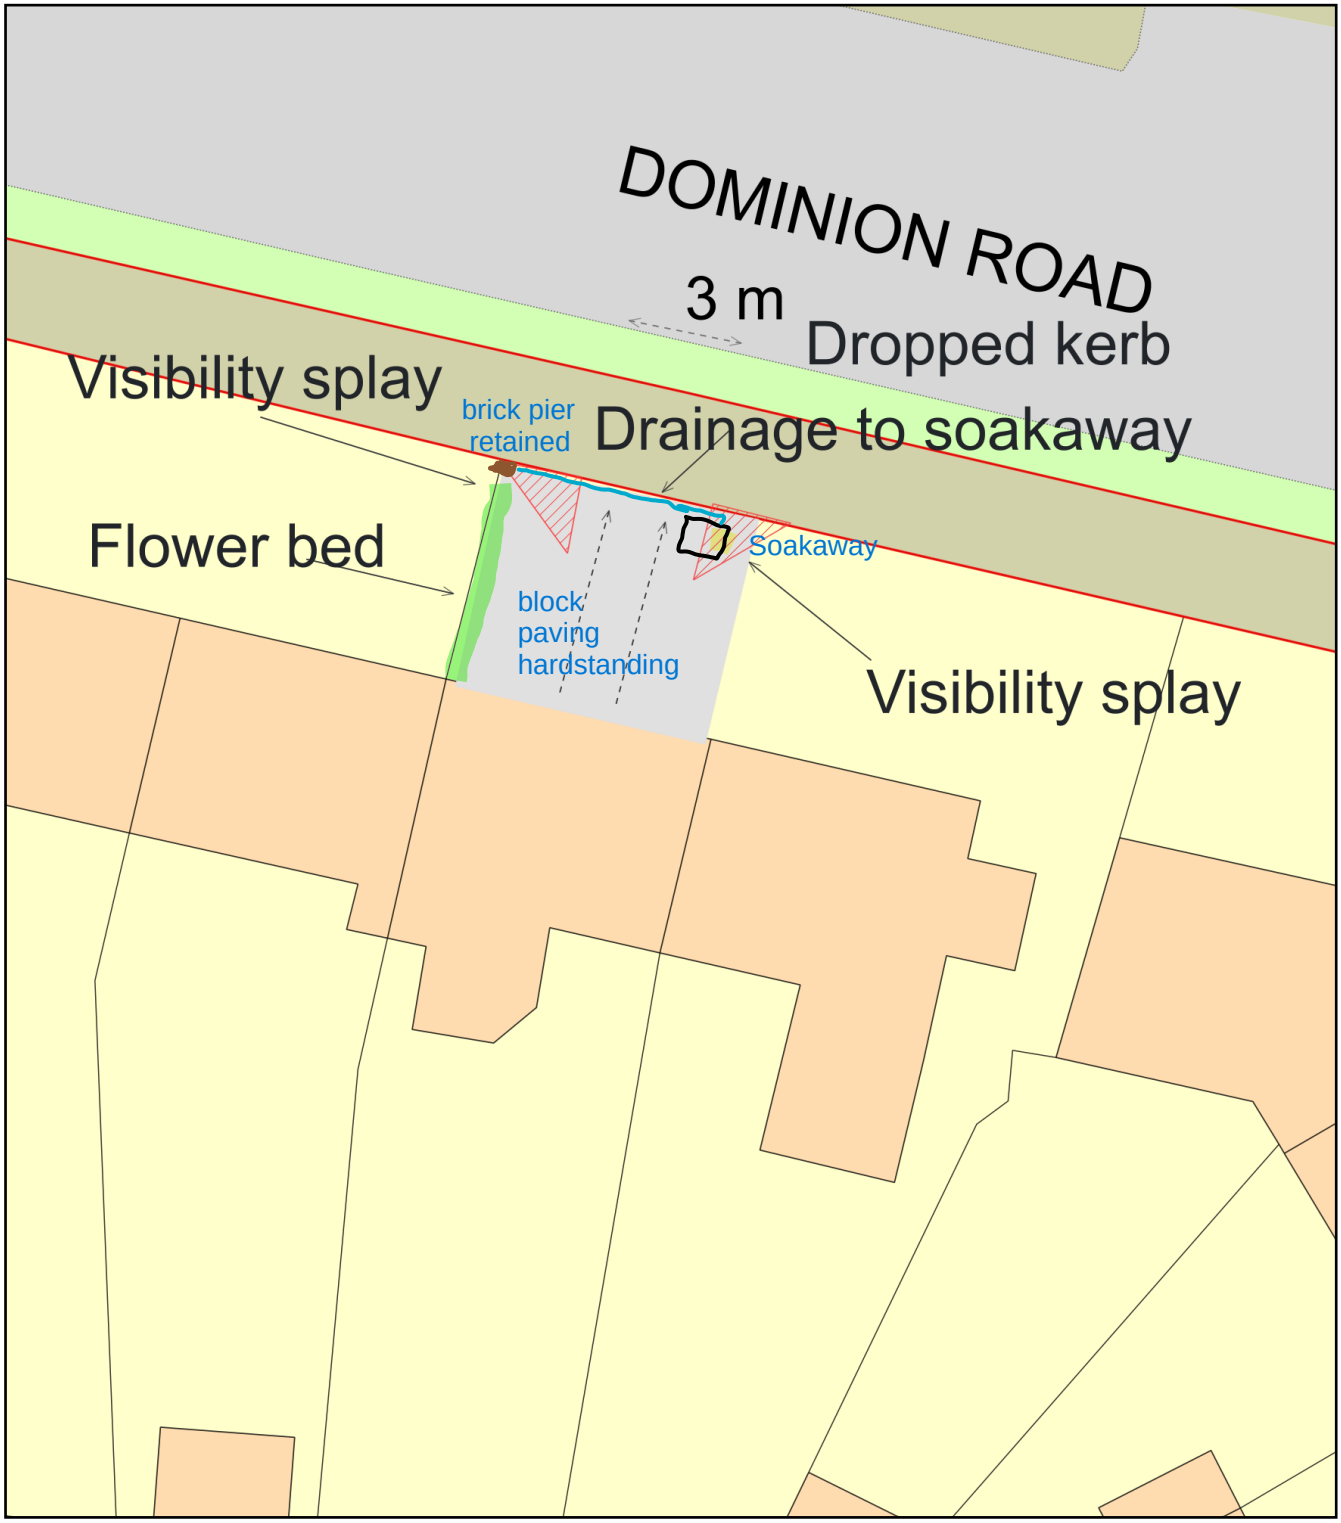

0 10
Metres

N

ReQuestaPlan

Plan Produced for: Chris Simmons

Date Produced: 03 Sep 2023

Plan Reference Number: TQRQM23246144923901

Scale: 1:200 @ A4

© Crown copyright and database rights 2023 OS 100042766