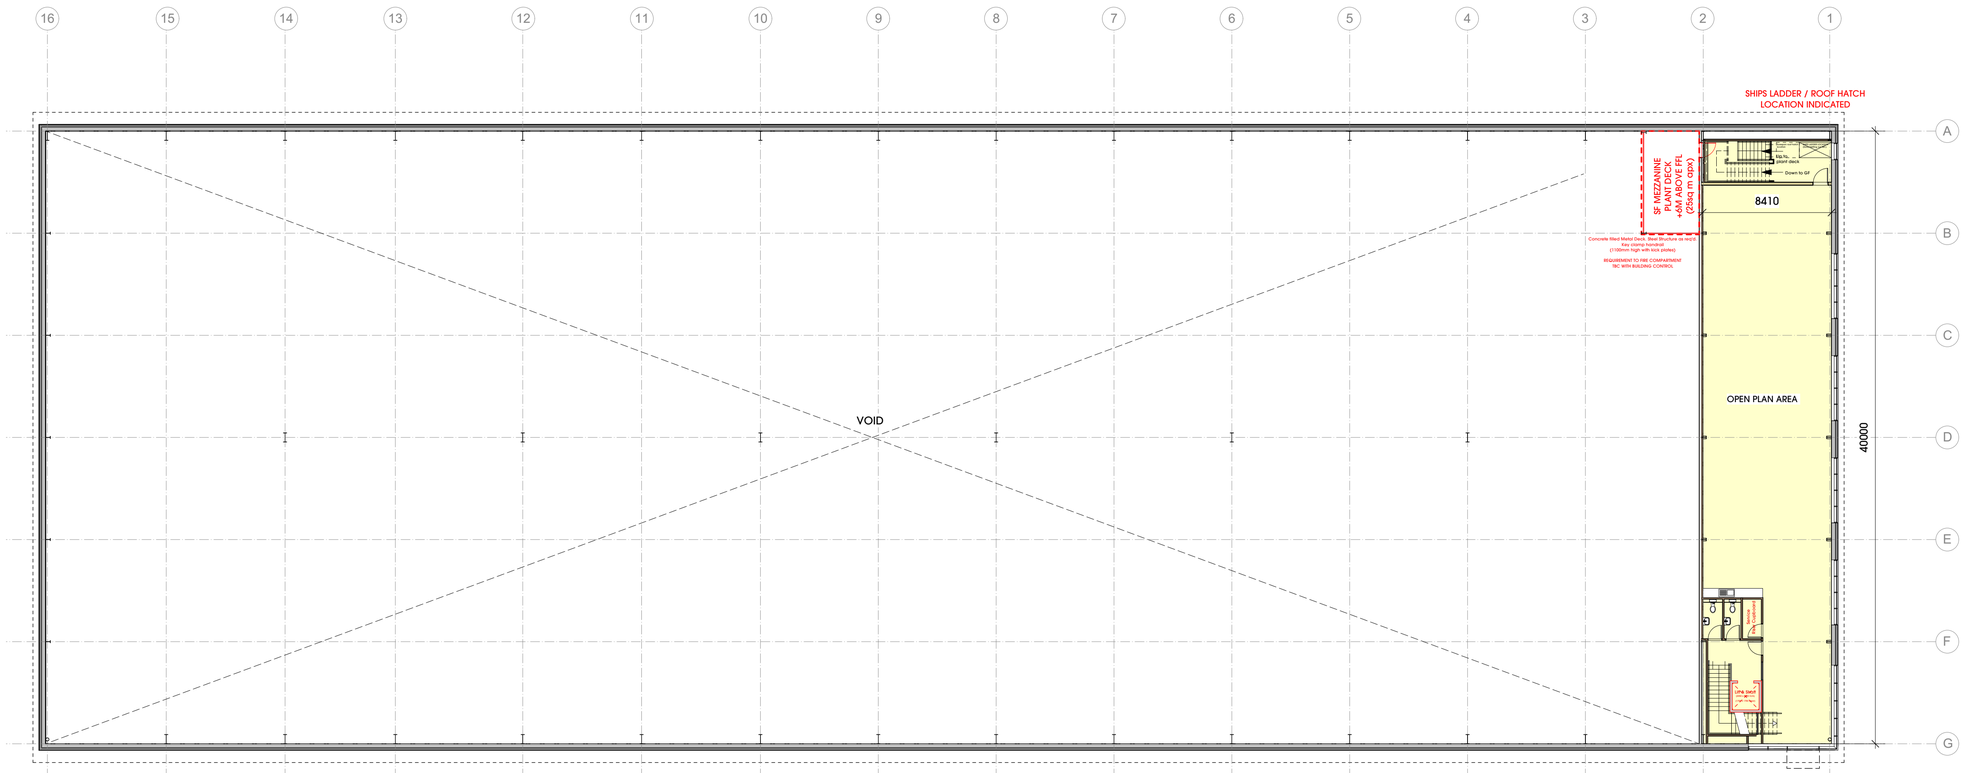

Rev.	Date	Description	Drawn
E	28.11.22	MINOR ALTERATIONS AS DTM FOR PLANNING SUBMISSION	DW
D	18.11.22	CLIENT DETAILS AMENDED. SERVICE DOORS AMENDED / FF LAYOUT AMENDED TO INDICATE ROOF SHIPS LADDER LOCATION AND ROOF ACCESS HATCH. PLANT DECK AT +6.0m INDICATED ON FF PLAN. ARMCO ADDED TO PLAN. SLIDING DOORS / PASS DOORS ADDED TO CURTAIN WALLING. SETTING OUT AMENDED.	DW
C	14.1.22	COLOURS UPDATED	MJP
B	7.10.21	REVISED TO SUIT PLANNERS COMMENTS	MbN
A	10.5.21	REVISED TO SUIT TENANTS FITOUT	MbN

client

PANATTONI

project

Brighton City Airport
Unit 1

drawing title

GA Floor Plans

date Feb 2021
status Planning
scale 1:200 @ A1
drawn MbN checked DW
job no. 2450 dwg no. P110 rev. E

htcarchitects
York Place Studio
8 Britannia Street
Leeds
LS1 2DZ
T:(0113) 244 3457
W: www.htcarchitects.co.uk
E: info@htcarchitects.co.uk