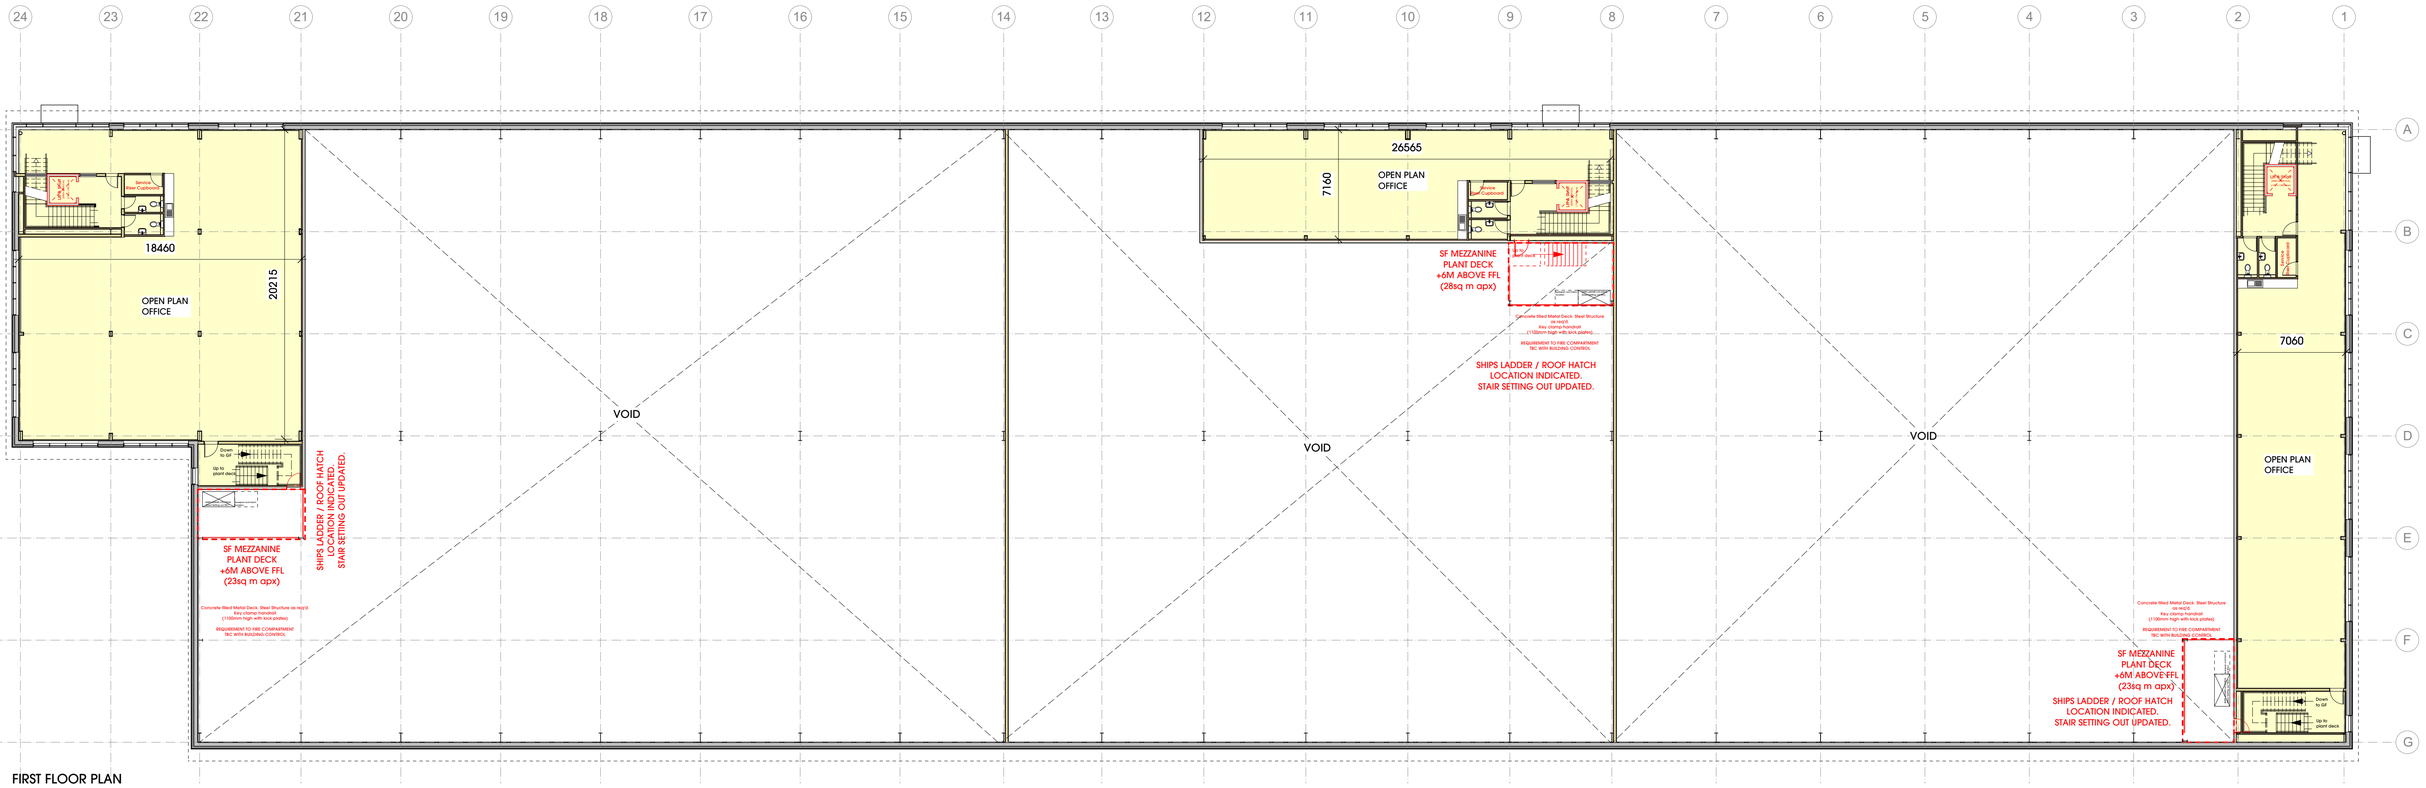

FIRST FLOOR PLAN

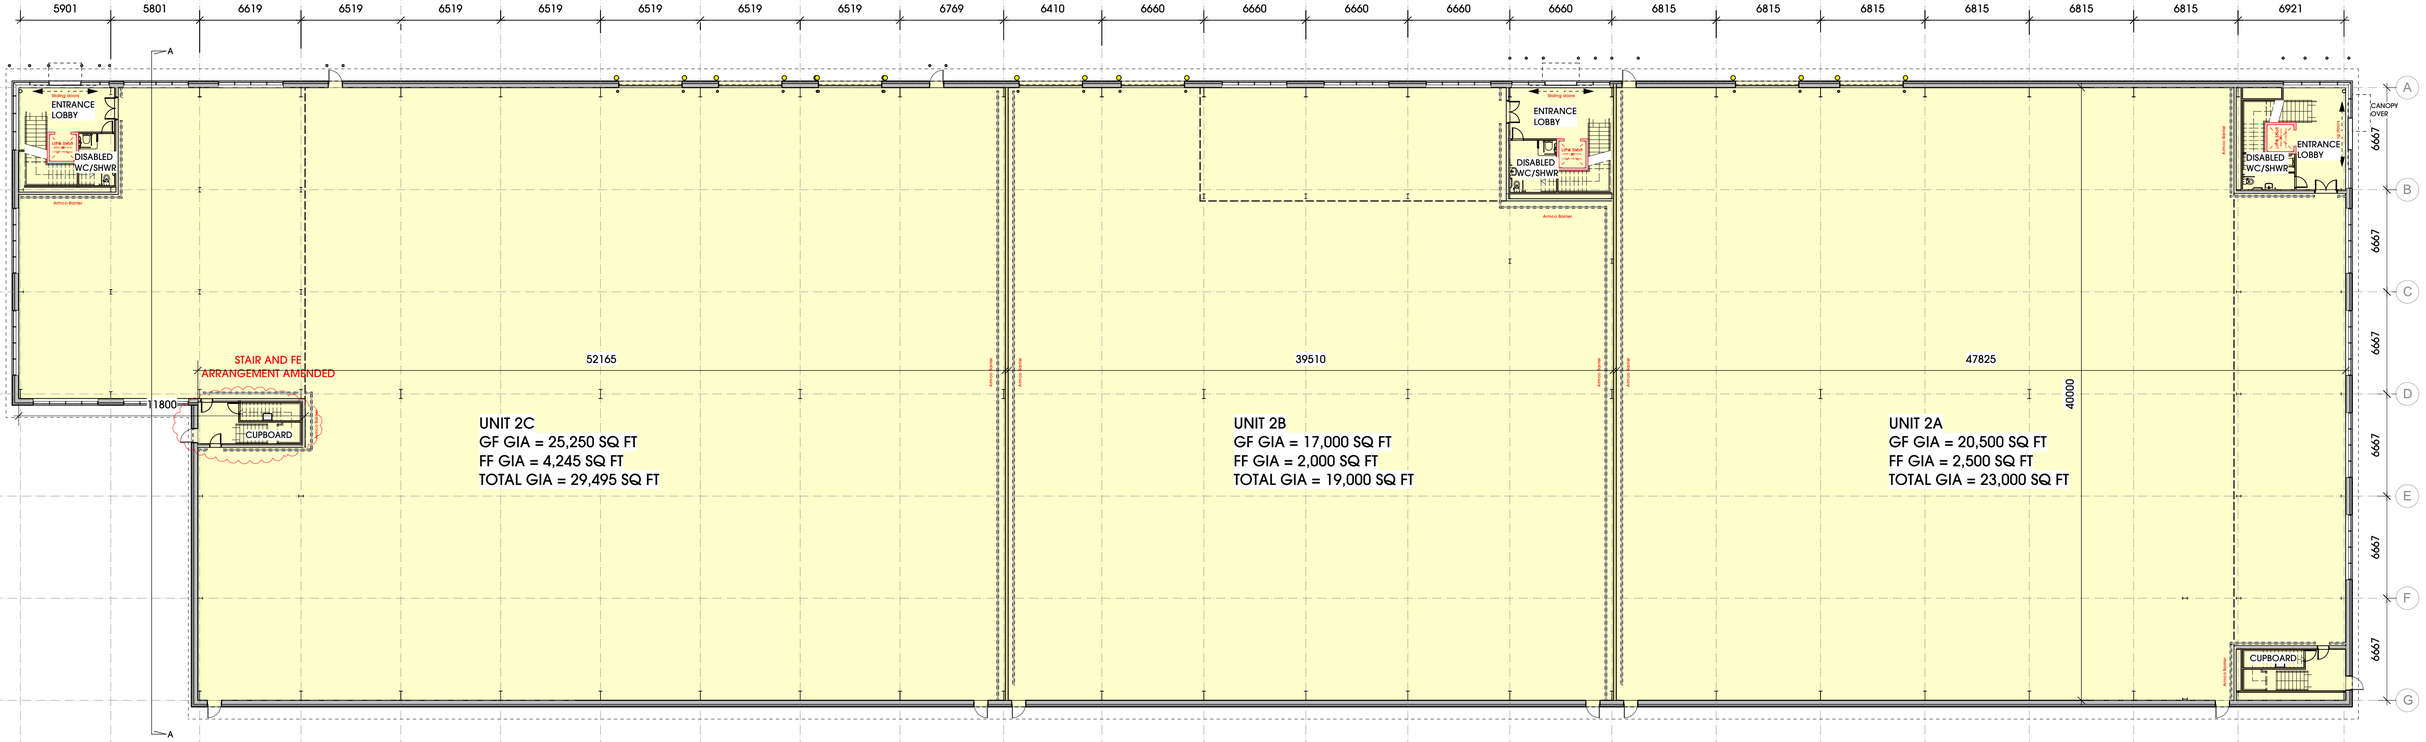

GROUND FLOOR PLAN

Rev.	Date	Description	Drawn
F	28.11.22	MINOR AMENDMENTS FOR PLANNING SUBMISSION	DW
E	14.11.22	CLIENT DETAILS UDPATED, GL 14 and 22 SETTING OUT AMENDMENT AND PARTY WALL SETTING OUT MOVED OFF GRID. DIMS AMENDED ACCORDINGLY. GF FE STAIR TO 2C UPDATED. FF PLANS UPDATED TO INCORPORATE PLANT DECKS AND ROOF ACCESS. ARMCO ADDED TO PLANS. SLIDING ENTRANCE DOORS / PASS DOORS ADDED TO PLANS.	DW
D	27.05.22	Plan coordinated with elevations	PH
C	14.1.22	COLOURS UPDATED	MJP
B	04.10.21	GRID DIMENSIONAL ERROR CORRECTED	DW
A	10.5.21	STAIRWELL ADDED TO UNIT 2C	MbN

client

PANATTONI

project

Brighton City Airport
Units 2A, 2B & 2C

drawing title

GA Floor Plans

date Feb 2021
status Planning
scale 1:200 @ A1
drawn MbN checked DW
job no. 2450 dwg no. P120 rev. F

htcarchitects
York Place Studio
8 Britannia Street
Leeds
LS1 2DZ
T:(0113) 244 3457
W: www.htcarchitects.co.uk
E: info@htcarchitects.co.uk