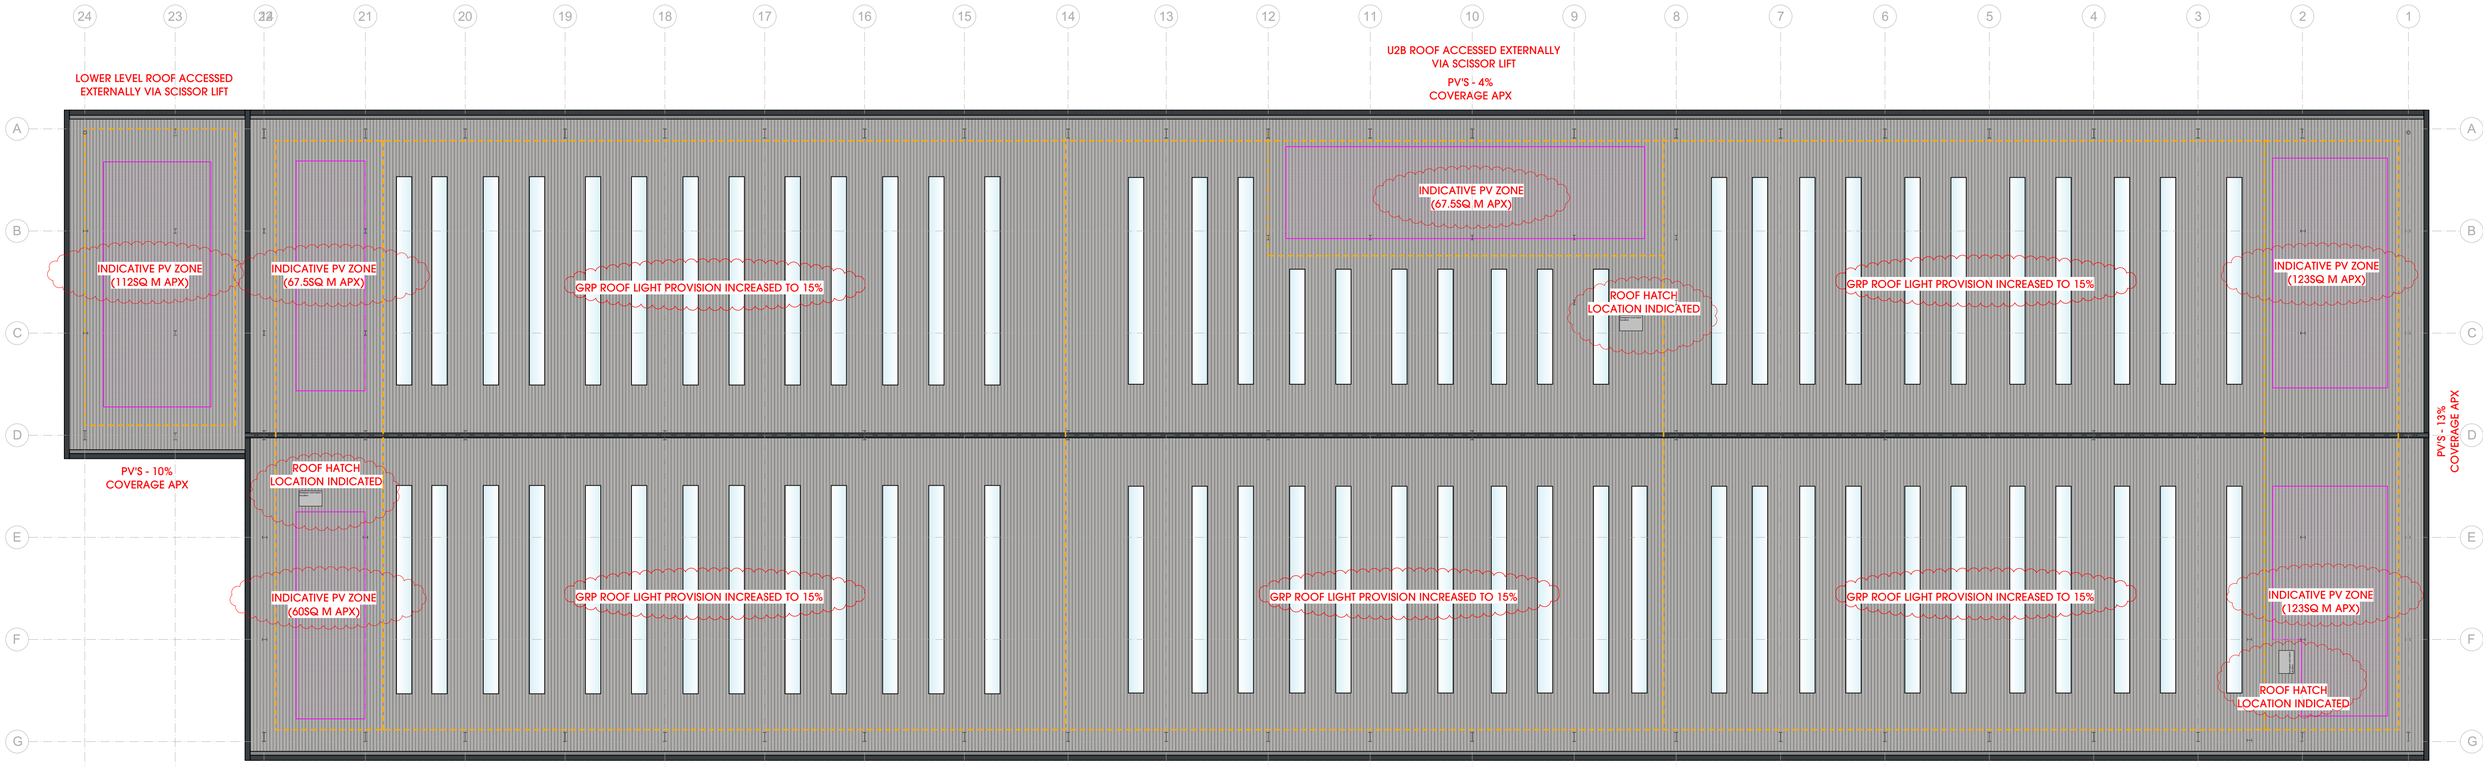

ROOF PLAN

ROOF LIGHT PROVISION = 15% OF FLOOR AREA

ROOF ACCESS VIA SURESPAN ROOF HATCH AND SHIPS LADDER INTERNALLY.

MANSAFE LOCATIONS NOTED ON ROOF PLAN

Rev.	Date	Description	Drawn
F	28.11.22	MINOR AMENDMENTS FOR PLANNING SUBMISSION	DW
E	14.11.22	CLIENT DETAILS UPDATED, ROOF LIGHT PROVISION INCREASED TO 15%. INDICATIVE PV NOTED ON PLANS. ROOF ACCESS HATCH LOCATIONS AND MANSAFE ROUTES ADDED TO PLANS.	DW
-	01.11.22	TITLE NOTE CORRECTION. NO REVISION CHANGE.	DW
D	16.6.22	COLOURS UPDATED	MbN
C	14.1.22	COLOURS UPDATED	MJP

client

PANATTONI

project
Brighton City Airport
Units 2A, 2B & 2C

drawing title
GA Roof Plan

date Feb 2021
status Planning
scale 1:200 @ A1
drawn MbN checked DW
job no. 2450 dwg no. P121 rev. F

htcarchitects
York Place Studio
8 Britannia Street
Leeds
LS1 2DZ
T:(0113) 244 3457
W: www.htcarchitects.co.uk
E: info@htcarchitects.co.uk