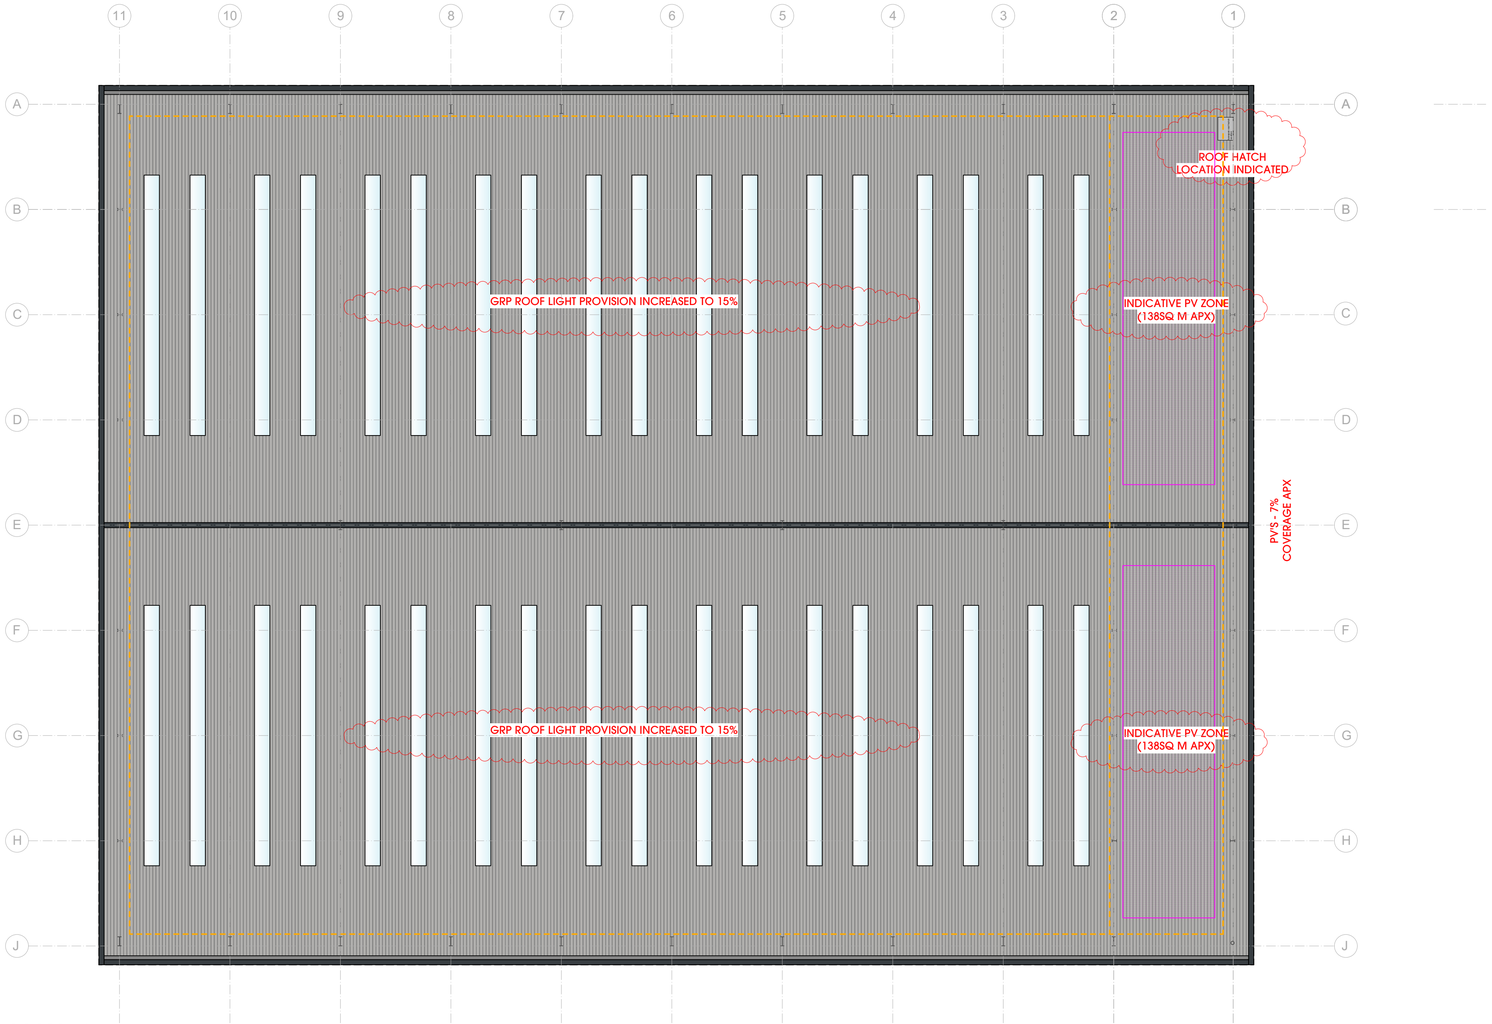

ROOF PLAN

ROOF LIGHT PROVISION = 15% OF FLOOR AREA

ROOF ACCESS VIA SURESPAN ROOF HATCH AND SHIPS LADDER INTERNALLY.

MANSAFE LOCATIONS NOTED ON ROOF PLAN

ALL INCOMING SERVICES SUBJECT TO CONFIRMATION BY THE MAIN CONTRACTOR.

GRIDLINE SETTING OUT TO BE FINALISED INLINE WITH STEEL SUB CONTRACTOR DESIGN.

ALL STRUCTURE SHOWN INDICATIVLEY. FOUNDATIONS AND STRUCTURAL DESIGN TO S.E / SUB CONSULTANT DESIGN AND DETAILS.

ALL U VALUES SUBJECT TO SBEM REPORT. TO BE PROVIDED BY CLIENT.

ALL FIRE BOUNDARIES TBC SUBJECT TO CONSULTATION WITH BUILDING CONTROL

Rev.	Date	Description	Drawn
F	28.11.22	MINOR AMENDMENTS FOR PLANNING SUBMISSION	DW
E	14.11.22	CLIENT DETAILS UPDATED. ROOF LIGHT INCREASED TO 15%. ROOF HATCH INDICATED ON DRAWING. INDICATIVE PV AND MANSAFE ROUTES ADDED TO PLANS	DW
D	15.06.22	COLOURS UPDATED TO GREYS	MJP
C	14.1.22	COLOURS UPDATED	MJP

client

PANATTONI

project
Brighton City Airport
Unit 3

drawing title
GA Roof Plan

date Feb 2021
status Planning
scale 1:200 @ A1
drawn MbN checked DW
job no. 2450 dwg no. P131 rev. F

htcarchitects
York Place Studio
8 Britannia Street
Leeds
LS1 2DZ
T:(0113) 244 3457
W: www.htcarchitects.co.uk
E: info@htcarchitects.co.uk