

SECOND FLOOR PLANT DECK

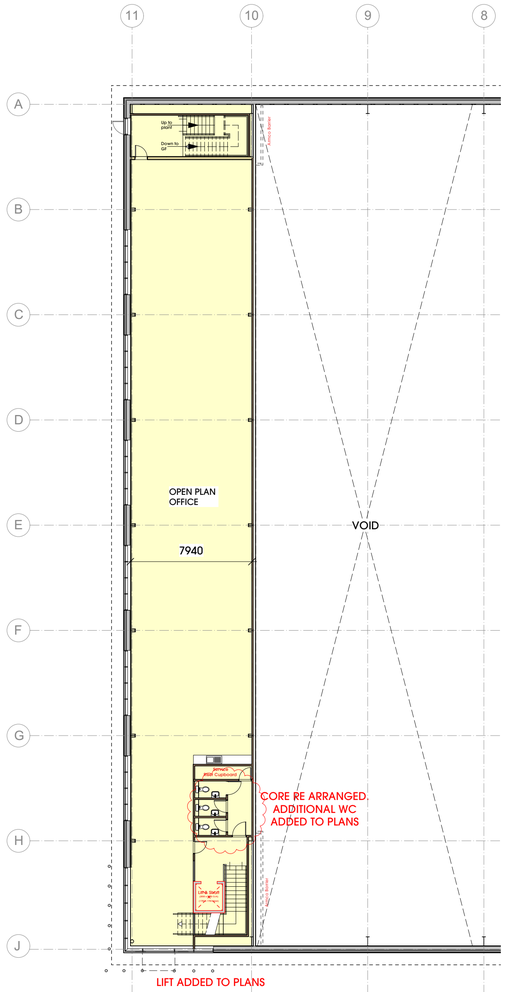

FIRST FLOOR PLAN

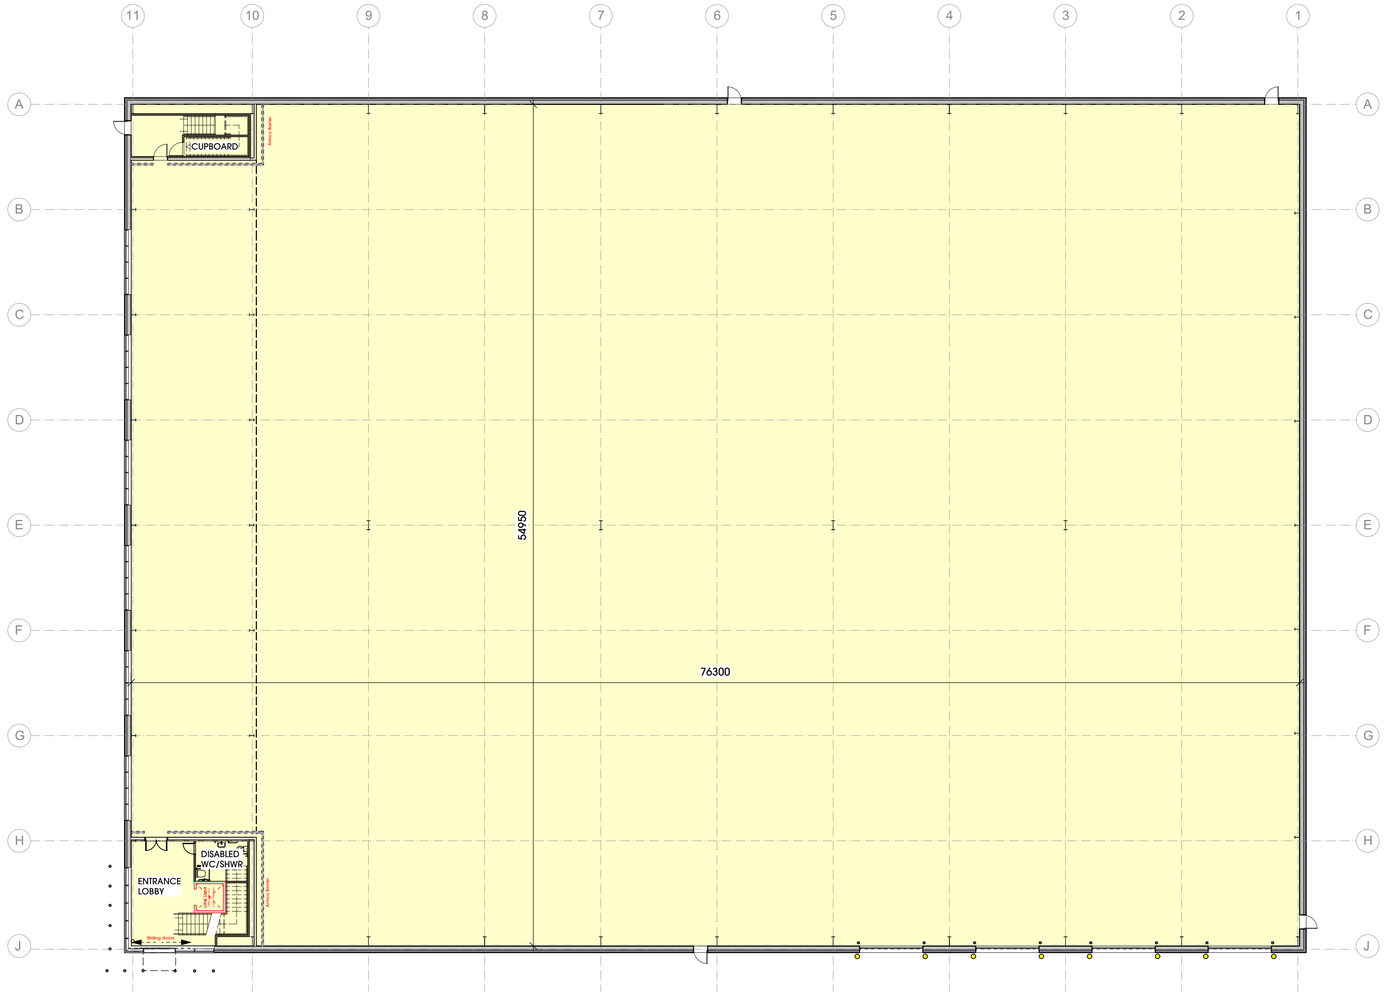

GROUND FLOOR PLAN

ALL INCOMING SERVICES SUBJECT TO CONFIRMATION BY THE MAIN CONTRACTOR.

GRIDLINE SETTING OUT TO BE FINALISED INLINE WITH STEEL SUB CONTRACTOR DESIGN.

ALL STRUCTURE SHOWN INDICATIVLEY. FOUNDATIONS AND STRUCTURAL DESIGN TO S.E / SUB CONSULTANT DESIGN AND DETAILS.

ALL U VALUES SUBJECT TO SBEM REPORT. TO BE PROVIDED BY CLIENT.

ALL FIRE BOUNDARIES TBC SUBJECT TO CONSULTATION WITH BUILDING CONTROL

Rev.	Date	Description	Drawn
F	28.11.22	MINOR ALTERATIONS FOR PLANNING SUBMISSION	DW
E	18.11.22	CLIENT AMENDED. SECOND FLOOR PLANT DECK ADDED TO PLANS. FF CORE AMENDED TO INCREASED WC PROVISION. ARMCO ADDED AND SLIDING DOORS / PASS DOOR ADDED TO PLANS.	DW
D	27.05.22	Plan coordinated with elevations	PH
C	14.1.22	COLOURS UPDATED	MJP
A	09.09.21	Loading and fire exit doors moved	AJ

client

PANATTONI

project
Brighton City Airport
Unit 4

drawing title
GA Floor Plans

date Feb 2021
status Planning
scale 1:200 @ A1
drawn MbN checked DW
job no. 2450 dwg no. P140 rev. F

htcarchitects
York Place Studio
8 Britannia Street
Leeds
LS1 2DZ
T:(0113) 244 3457
W: www.htcarchitects.co.uk
E: info@htcarchitects.co.uk