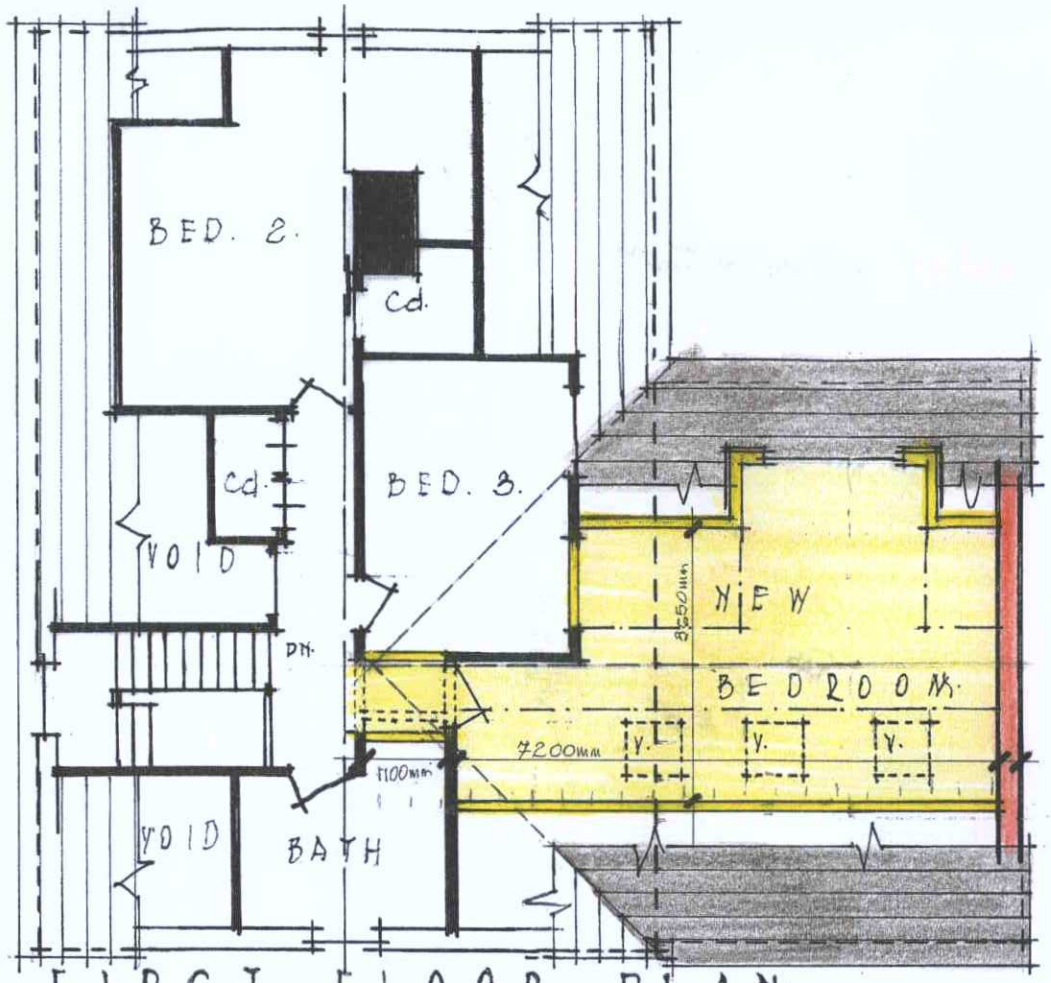

FIRST FLOOR PLAN.

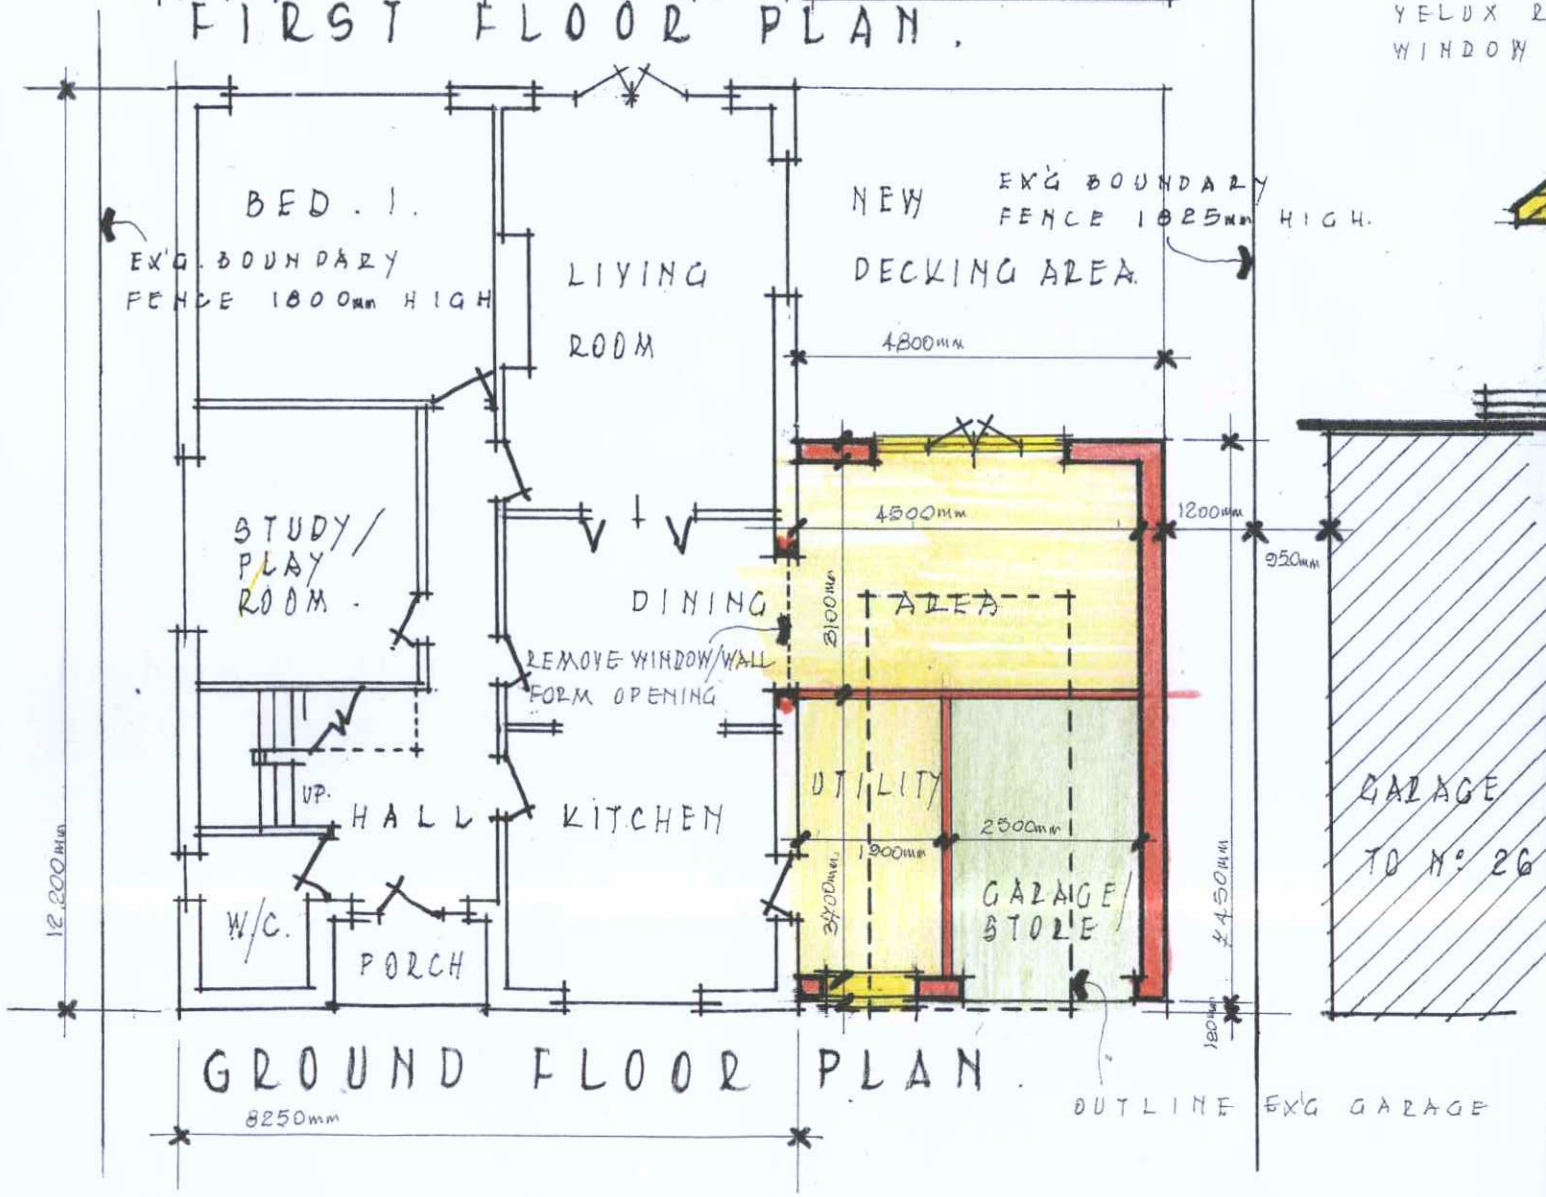

GROUND FLOOR PLAN.

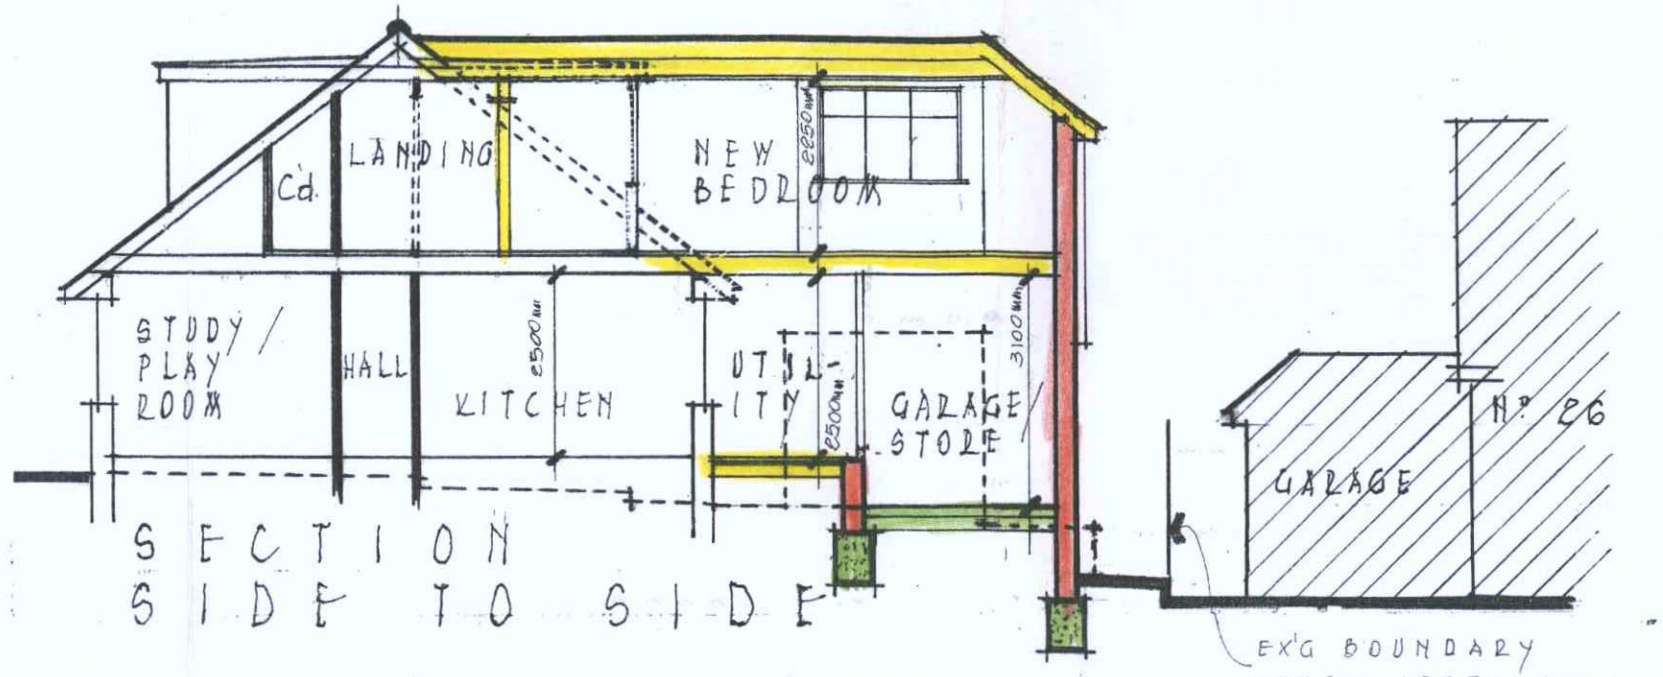

SECTION SIDE TO SIDE

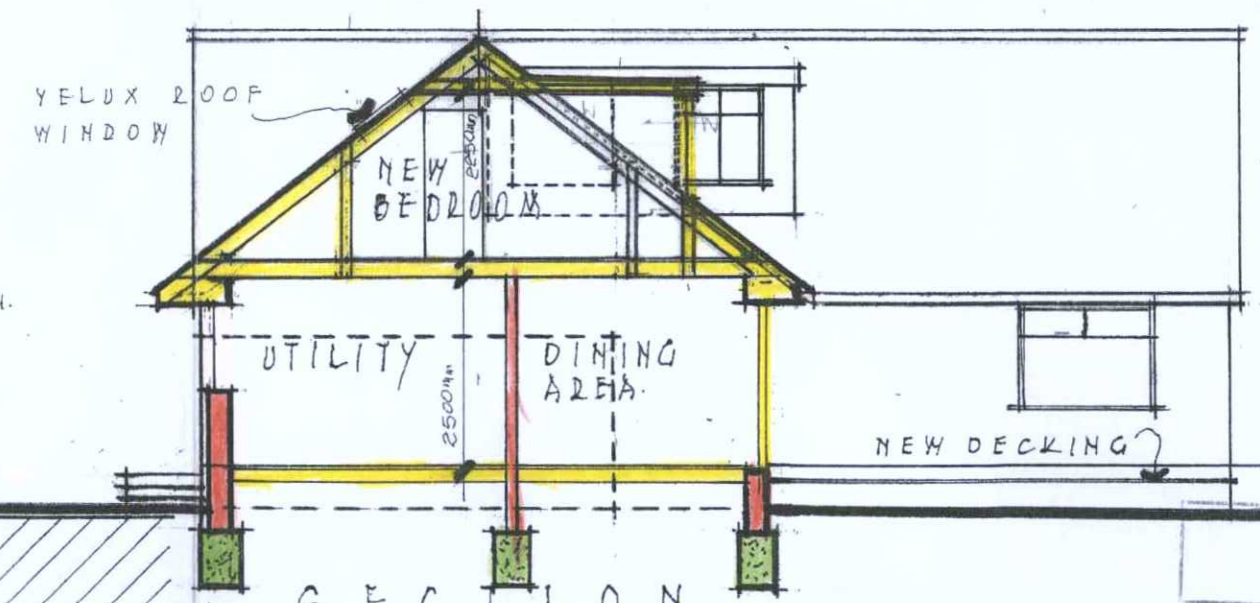

SECTION FRONT TO BACK.

ADUR & WORTHING PLANNING SERVICES

PLAN AWDM/ 0272/14

DATE VALID - 6 MAR 2014

Proposed Plans & Sections.

SHEET 2 OF 4

DRG • 14/06/1.

SCALE • 1/100m.

DATE • FEB' 2014

GORDON. F. DIXON.

[redacted]