Flat 12 Capelia House - Location Plan

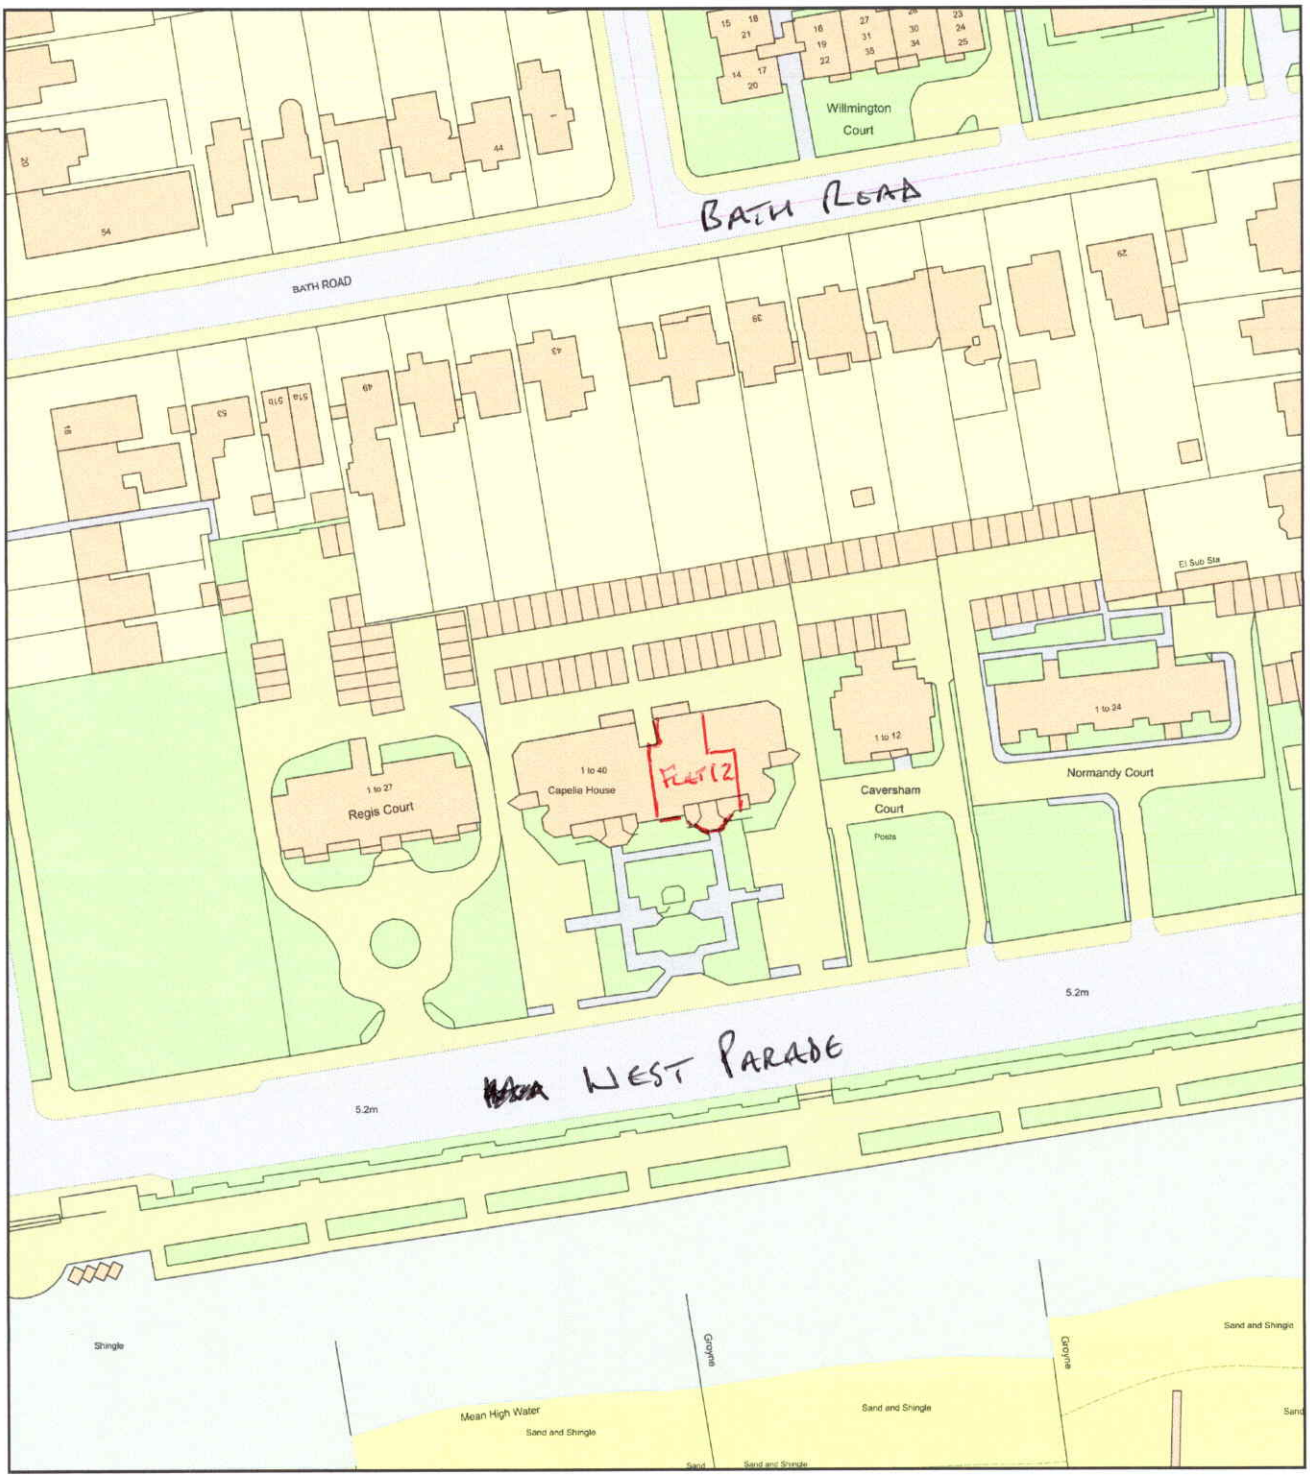

0 50
Metres

N

ReQuestaPlan

Plan Produced for: Mr and Mrs Whiting

Date Produced: 08 Jun 2024

Plan Reference Number: TQRQM24160101153270

Scale: 1:1250 @ A4

© Crown copyright and database rights 2023 OS 100042766