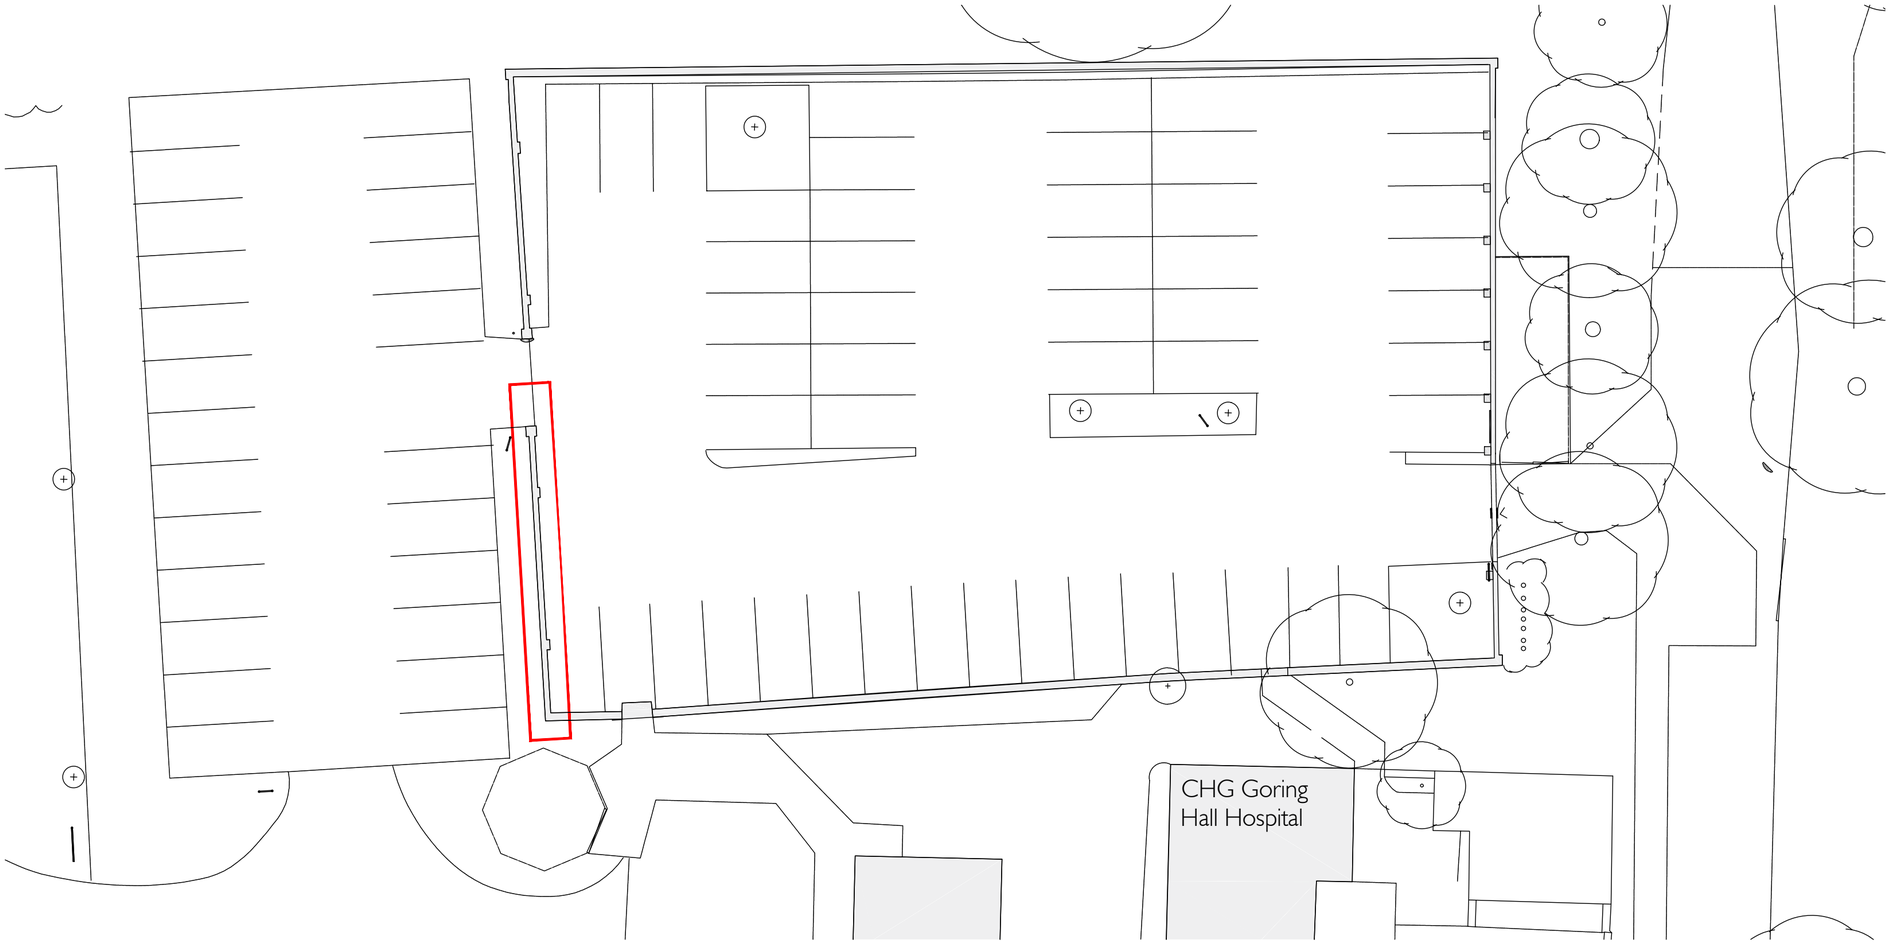



## Disclaimer

1.This document and its design content is copyright © by IKON Architecture Ltd and is property of IKON not to be used, copied, communicated or disclosed, in whole or in part, except in accordance with a contract, license or agreement in writing with IKON.
2. The document shall be read in conjunction with all other associated project information including models, specifications, schedules, risk assessments, related consultant & client documents.
3. All dimensions are in millimeters unless noted otherwise and to be checked on site.
4. Immediately report any discrepancies, errors or omissions to IKON. If in doubt, please contact IKON.

GENERAL NOTES:

- Exact construction details of the existing building fabric are not available. Contractor to proceed with caution, carry out site surveys and inform the design team of any discrepancies as soon as apparent.
- Do not scale from this drawing or consider any dimensions or room locations as accurate. Dimensions and levels to be confirmed on-site. All discrepancies found should be reported to the architect prior to undertaking any work and for further instruction.
-This drawing is based upon archive information provided by the Client (001G, 011G & 2-11347-CCL-ZZ-ZZ-DR-S-SK01-P1[1]). As such the accuracy of the drawing can not be guaranteed by IKON Architects and is therefore subject to detailed on site survey verifications.

This is a colour drawing, in order to ensure any subsequent reproduction is viewed correctly it is to be re-printed in full colour.

Legend:

Area of Works

1:200

0 5m 10m 15m

R0 08/07/24 PLANNING ISSUE JO NP

REVISIONS

IKON Architects Ltd. | ikon@ikon-architect.co.uk | www.ikon-architects.co.uk

PROJECT

CHG Goring Hall Hospital

Listed Wall Repair

Bodiam Ave, Goring-by-Sea, Worthing BN12 5AT

PL Series - Planning

Existing Plan

FOR PLANNING

| SCALE | DRAWN | REVIEWED | CREATED |
|---|---|---|---|
| 1:200 @ A2 | JO | NP | JUL 24 |

| PROJECT NO | DRAWING NO | REVISION |
|---|---|---|
| 3024016 | PL002 | R0 |