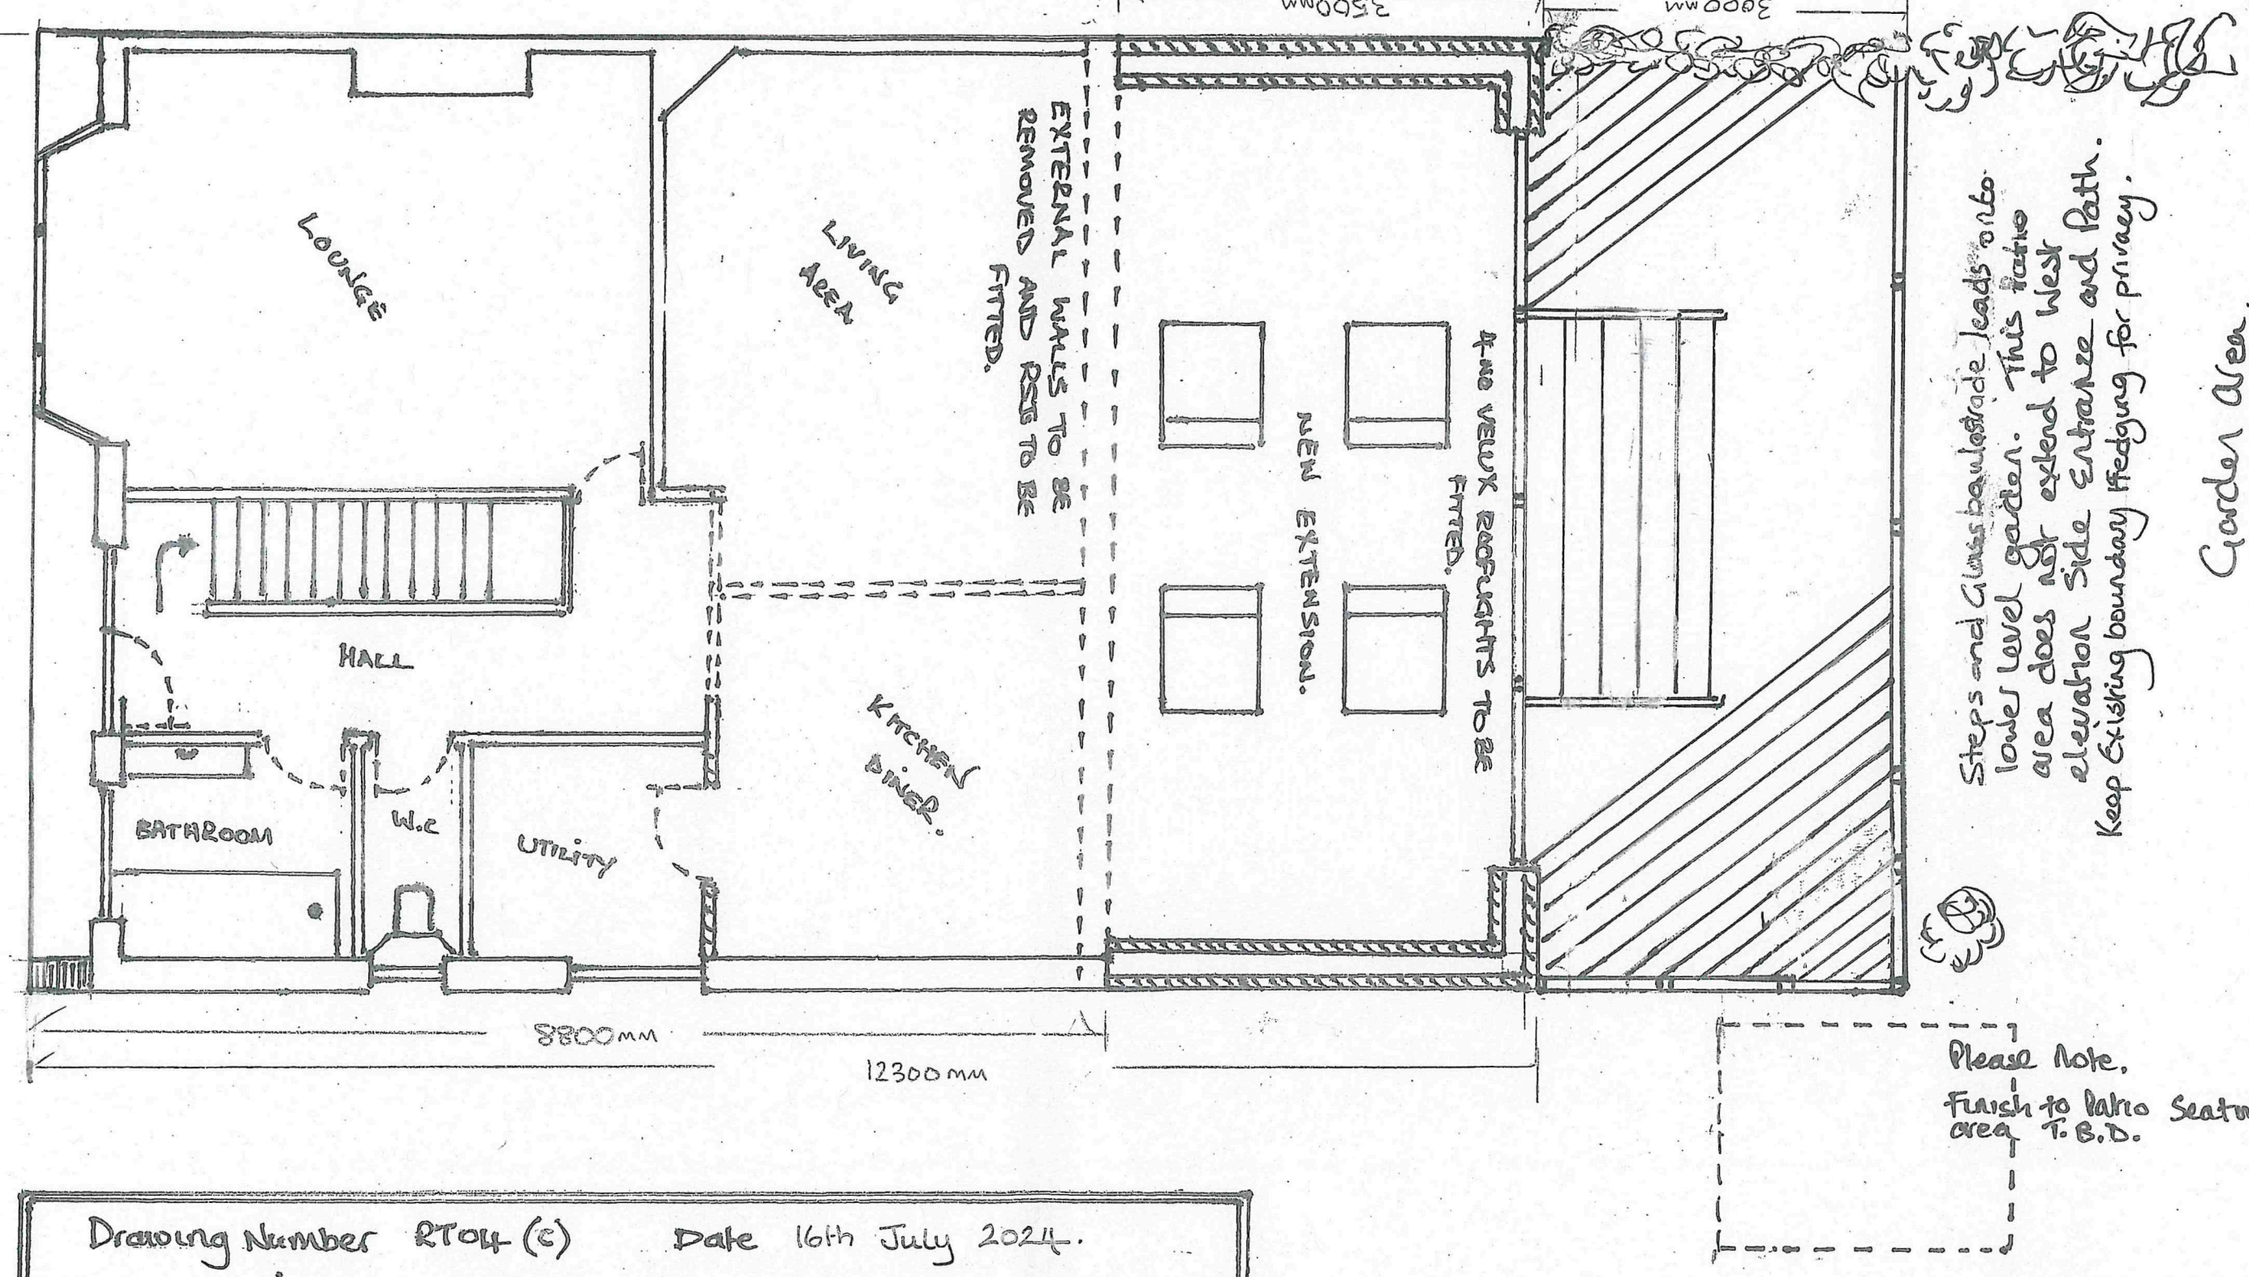

Drawing Number RTO14 (C) Date 16th July 2024.

MR + MRS R. TIMMS 21 HANKINS ROAD, SHOREHAM BY SEA, BN43 6TJ.

PROPOSED NEW FLOOR PLAN. SCALE 1:50.

0 1 2 3 4 5

Scale bar 1:50