BOUNDARY LINE

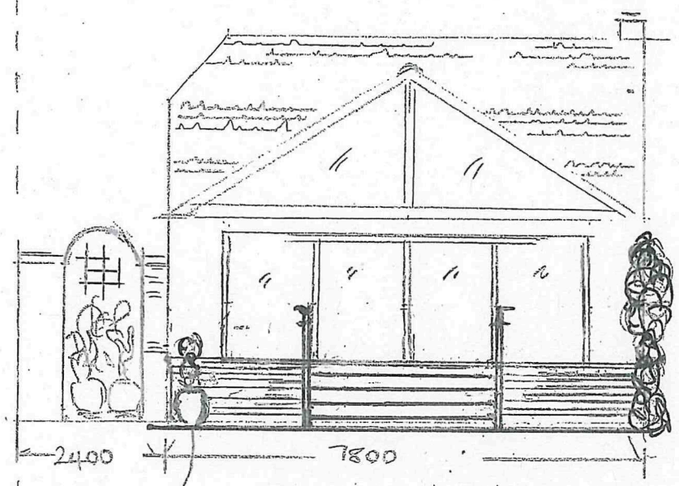

New Proposed Patio/Seating area does not Extend into West Elevation Alleyway. Steps and Glass balustrade down to new Patio. Hedge boundary kept for Privacy.

DOTTED LINE INDICATES PROPOSED NEW BALCONY TO HIGH LEVEL PATIO

NEW PROPOSED ELEVATION TO INCLUDE OAK + GLASS GABLE AND GLASS + UPVC PATIO DOORS BRICKWORK AND NEW ROOF TO MATCH EXISTING.

DRAWING NUMBER RTO8 (E) DATE 16th July 2024

MR + MRS R TIMMS. 21 HANKINS ROAD, SHOREHAM BY SEA BN43 6TJ.

PROPOSED NEW SOUTH ELEVATION SCALE 1:100.

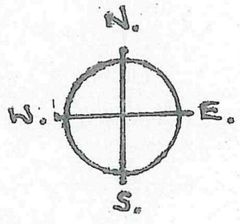



Scale bar 1:100