Proposed New Glass balustrade and steps to lower level Patio.
West elevation garden shed removed.
East Elevation boundary hedge to stay for Privacy.

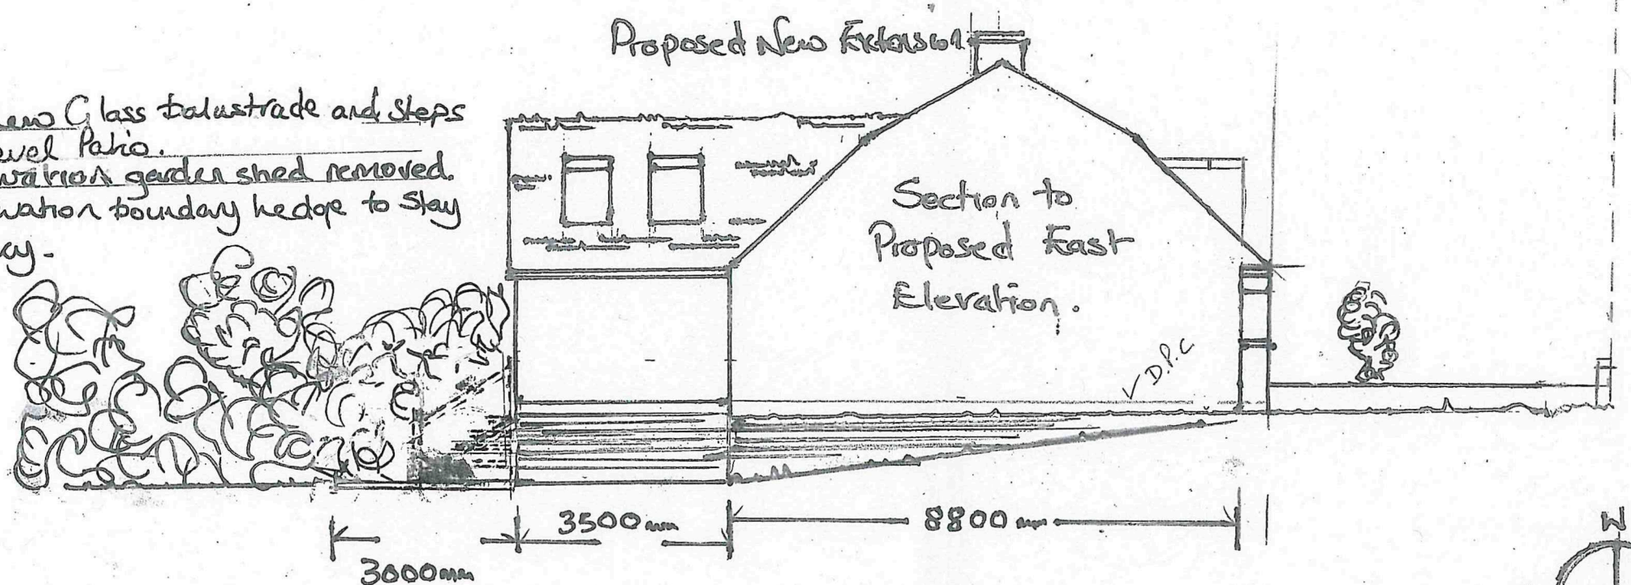

Front Garden Wall line.

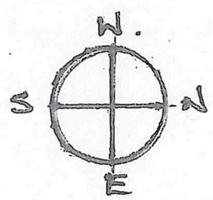

Drawing Number RT10 (C)		Date 16th July 2024.
MR + MRS R TIMMS	21 HAWKINS ROAD SHOREHAM BY SEA BN43 6TJ.	
PROPOSED EAST ELEVATION SECTION		SCALE 1:100

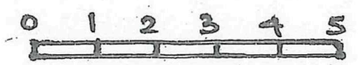

SCALE BAR 1:100