NEW VELUX ROOF LIGHTS

BRICK WORK / RENDER AND ROOF TILES TO MATCH EXISTING

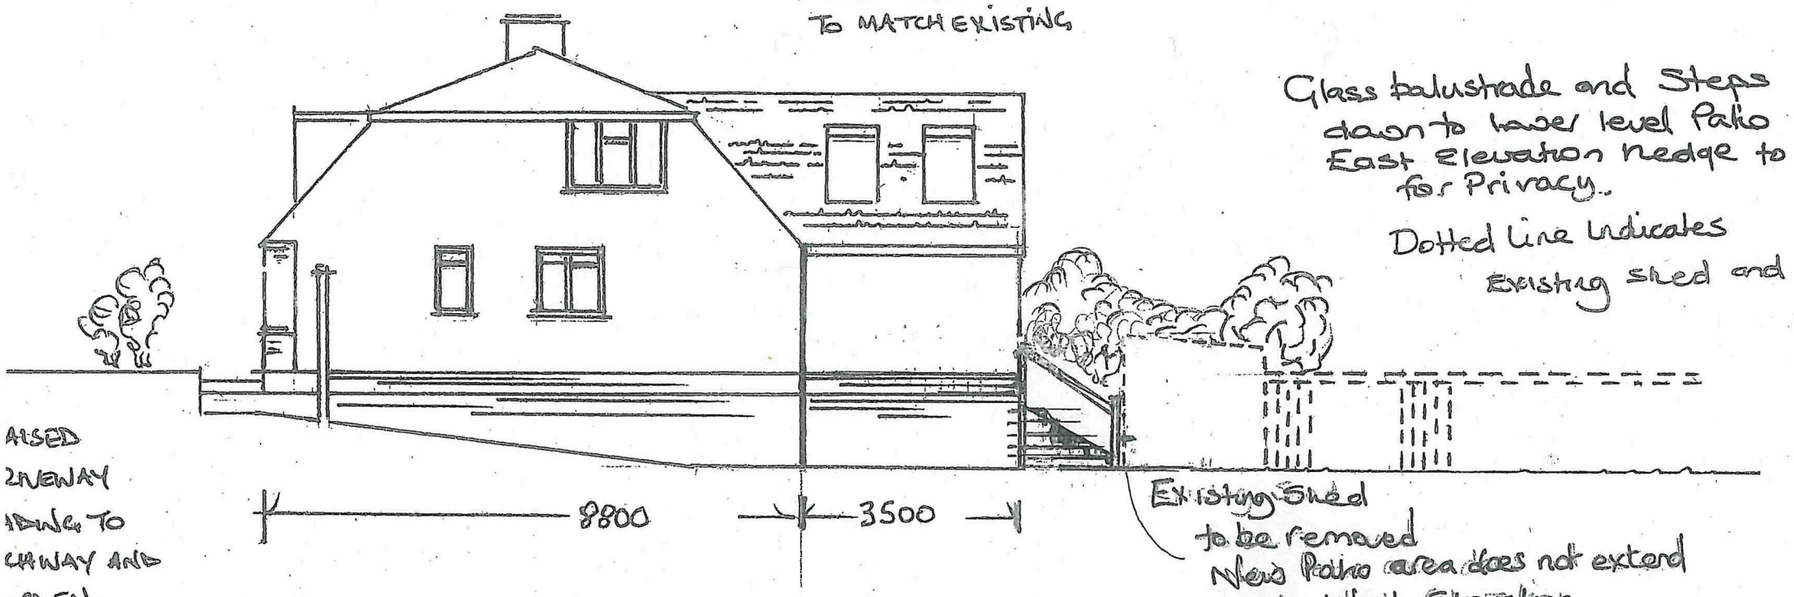

Glass balustrade and Steps down to lower level Patio
East elevation hedge to remain for Privacy..
Dotted Line indicates Existing shed and boundary fence.

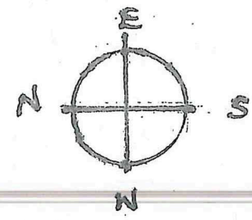

DRAWING NUMBER RT11 (C) 16th July 2024

MR + MRS R TIMMS, 21 HAWKINS ROAD, SHOREHAM BY SEA BN43 6TJ.

PROPOSED WEST ELEVATION WITH REAR EXTENSION SCALE 1:100



Scale bar 1:100.