DO NOT SCALE FROM THIS DRAWING



**East Elevation**



**North Elevation**



**West Elevation**

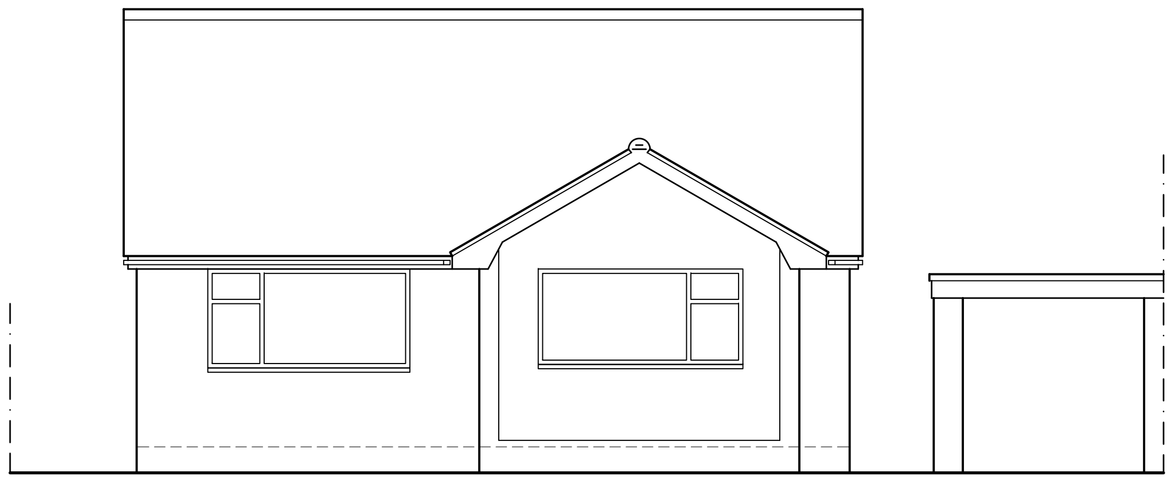


**South Elevation**

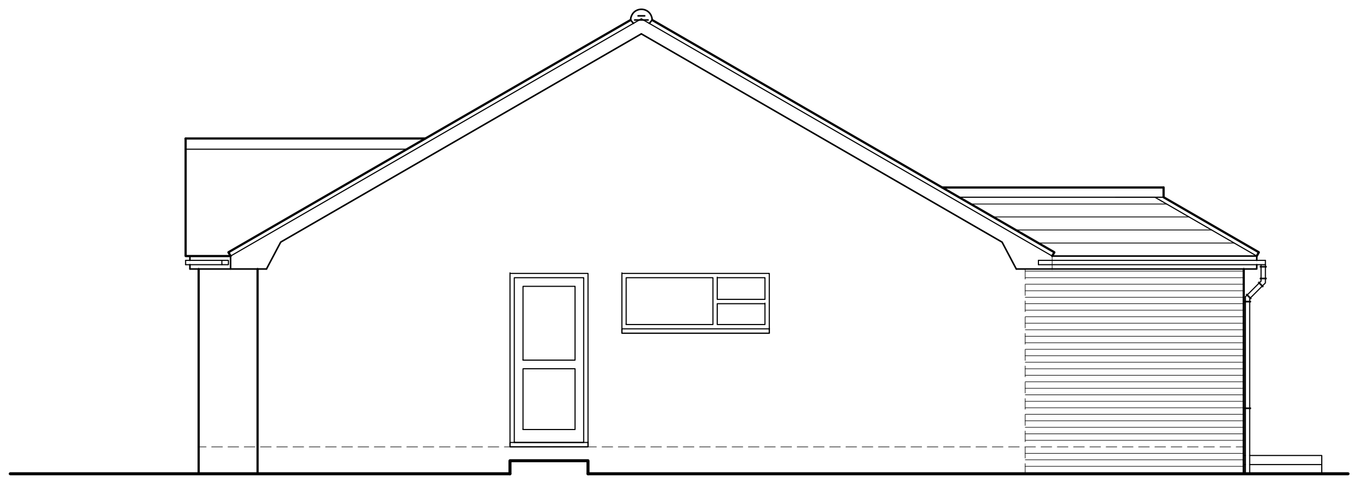


**Section A-A**

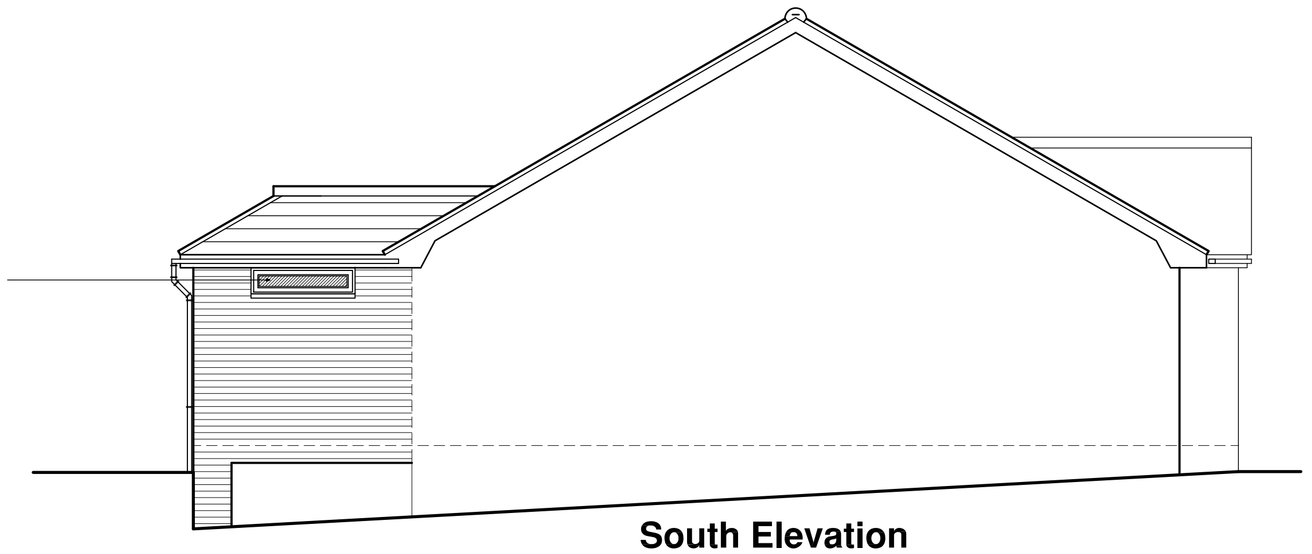


**Section B-B**

| | | |
|---|---|---|
| A | 30.10.18 | South elevation window reduced in height |
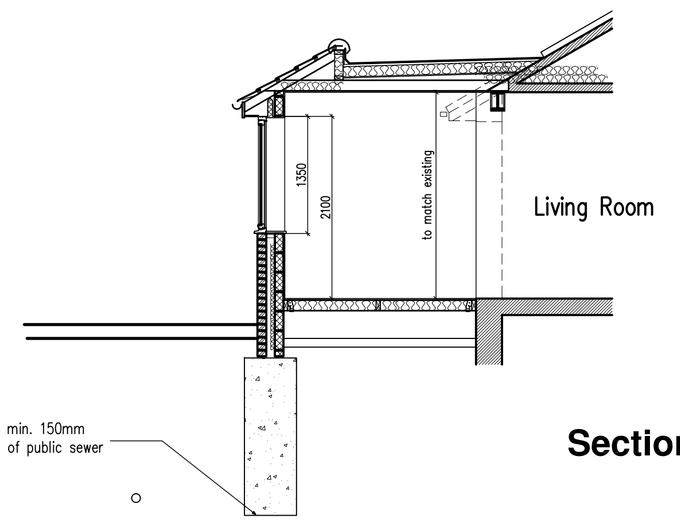
# Proposed Single Storey Rear Extension at: 1 Truleigh Way, Shoreham-By-Sea


rja Planning & Building Consultants Ltd.
1st Floor
10 High Street
Shoreham-By-Sea
West Sussex BN43 5DA
t: 01273 467297 mob: 07971 375739
e: rex@rjapbc.co.uk web: www.rjapbc.co.uk

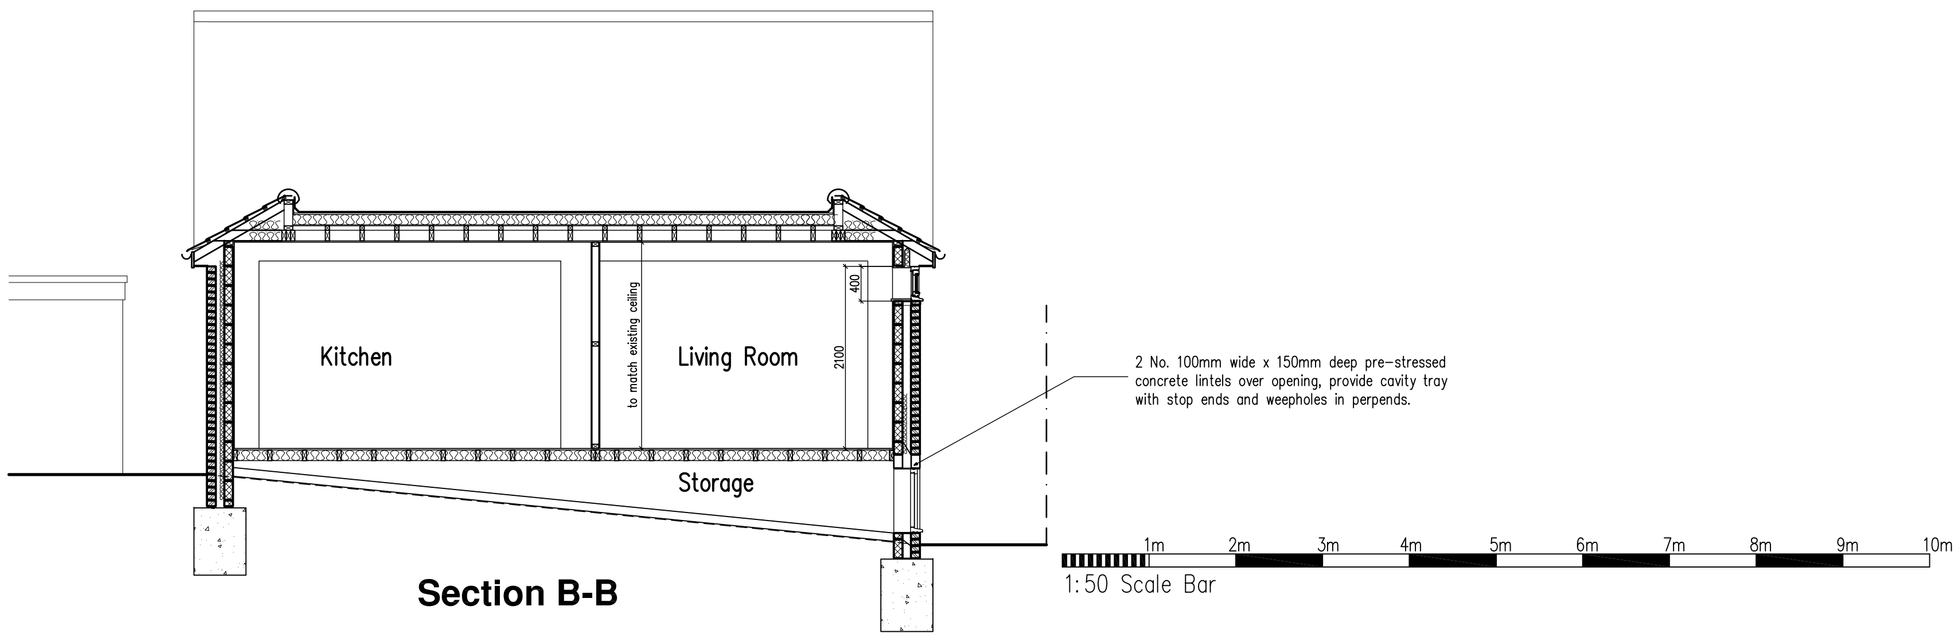Chartered Institute of Architectural Technologists


PROJECT: 1 Truleigh Way, Shoreham-By-Sea

DRAWING TITLE: Proposed Elevations & Sections

CLIENT: Mr & Mrs R. Burgess

DWG NO: 18693-101

REVISION: A

SCALE: 1:50 @ A1

DATE: 21.9.2018

DRAWN: rex