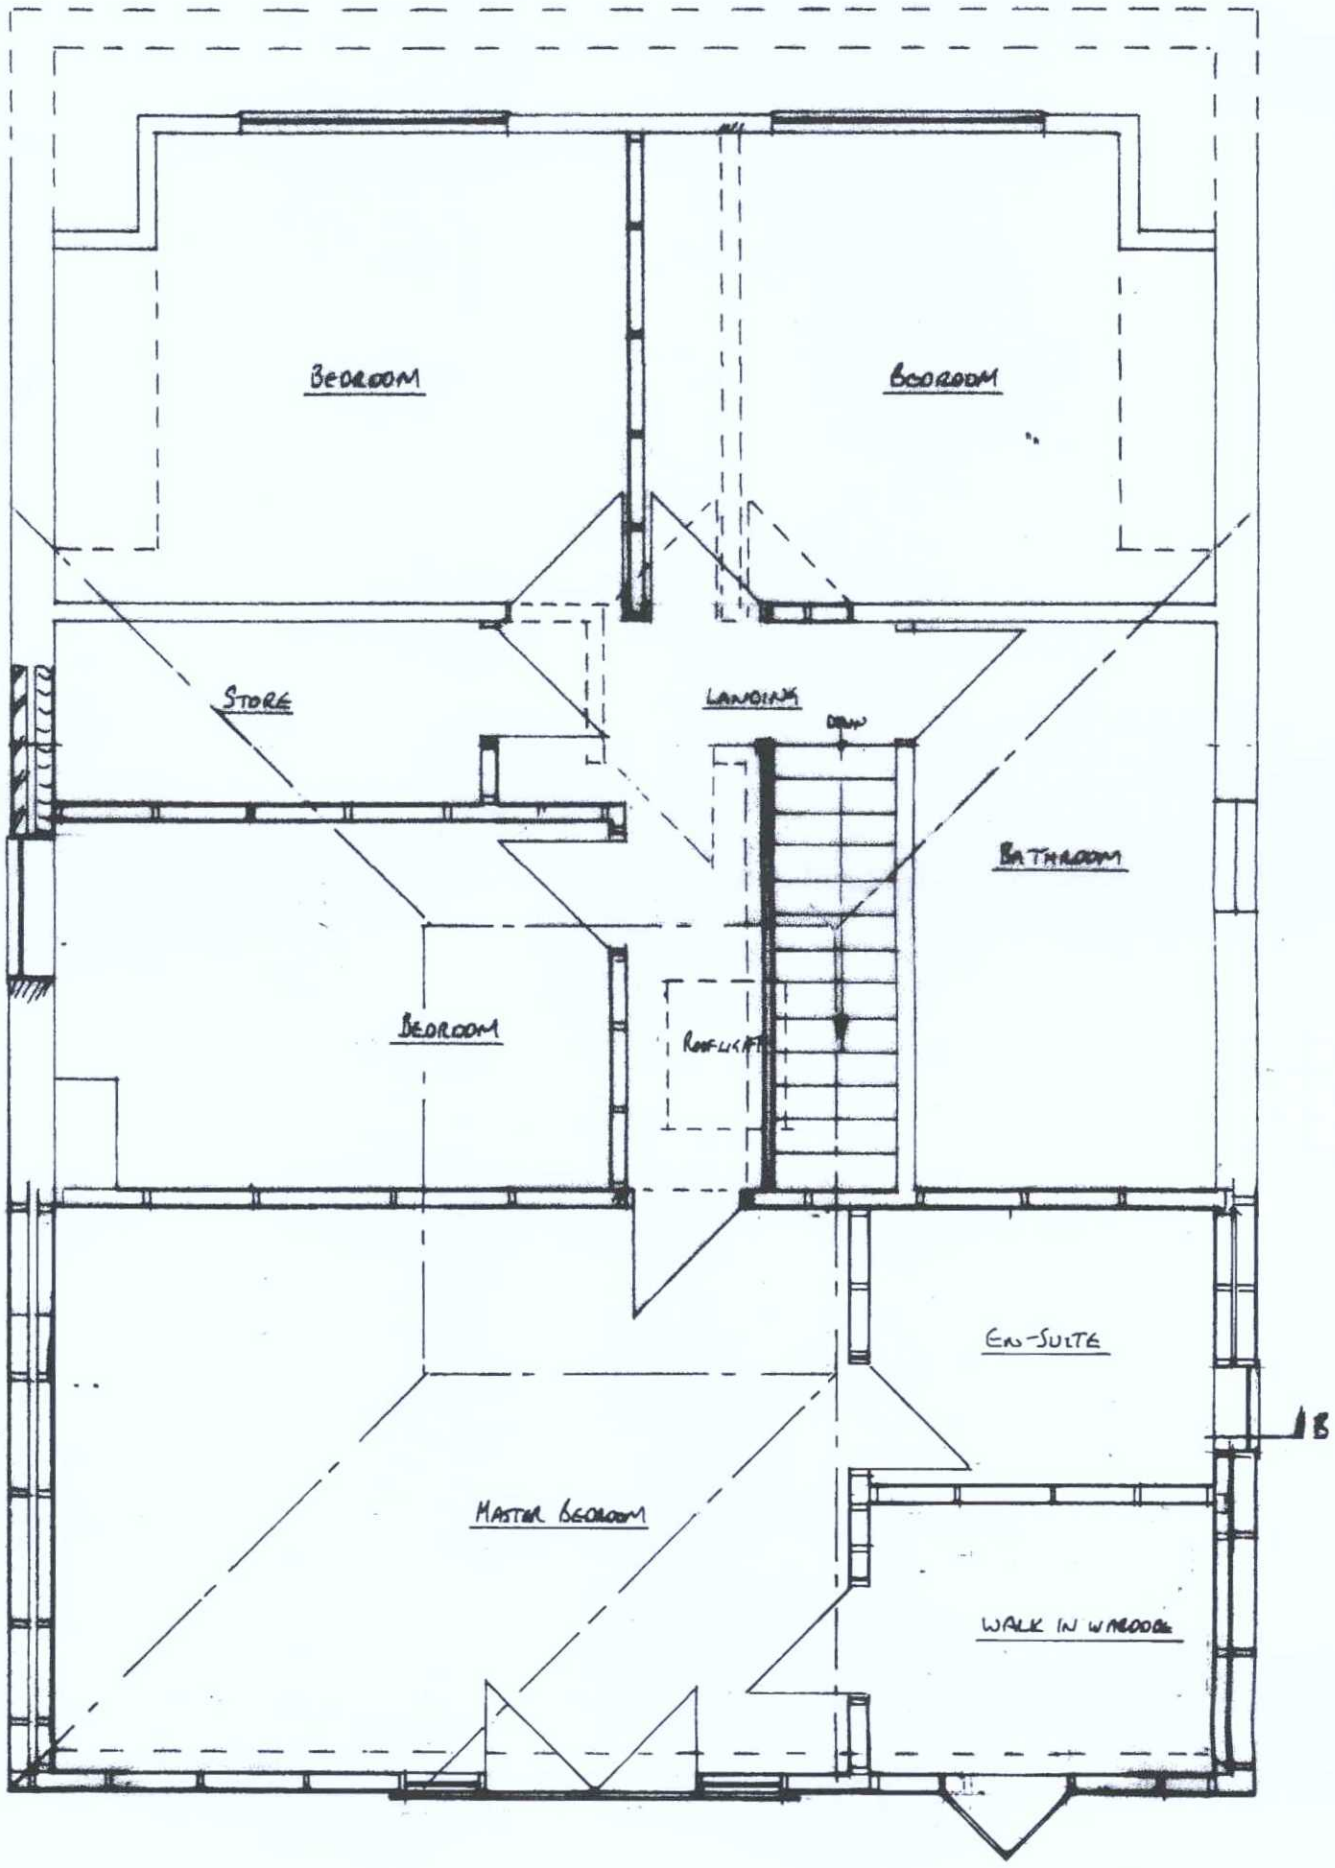

PROPOSED FIRST FLOOR PLAN

1:50

1:50 CAD

0 1 2 3 4 5 6 7

AMENDMENT

ADUR & WORTHING PLANNING SERVICES

PLAN AWDM/ 0274/19

DATE VALID 27 SEP 2019

BSB PARTY WALL AND ARCHITECTURAL SERVICES

Steve Barrett
C.Build E, CMIOB, MIFWS, Assoc RICS
Tel: 07519 [illegible]
e.mail: bsbpartywalls@yahoo.co.uk
web: bsbpartywallservices.co.uk

ADDRESS: 10 Brooklyng Road, N. Lancing
CLIENT: Mr & Mrs Thomson
DATE: Feb 19
DRAWING No. BSB/19/681/3/B
PROJECT: First Floor Ext. & side Garage

[redacted]

NORTH

A3