LOCATION PLAN. SCALE 1:1250

N

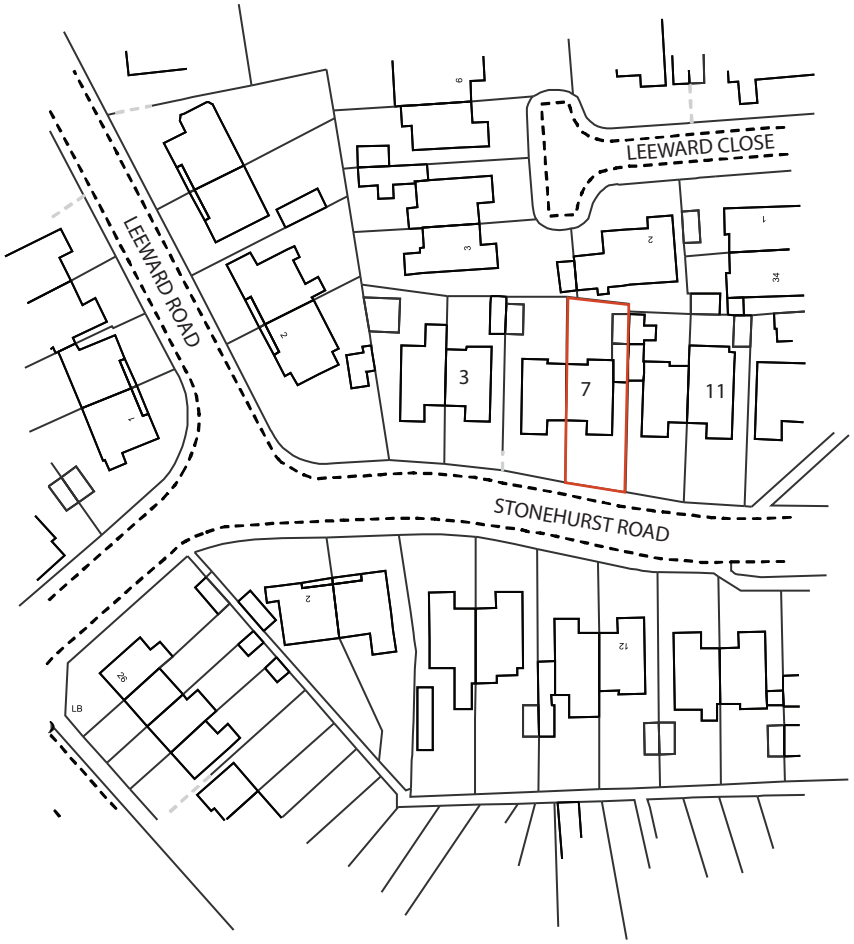

© copyright:-ANTON DICHELLO

		7 STONEHURST ROAD WORTHING			**Drawing Title:** **LOCATION PLAN**		1:1250 Scale Bar 10m 20m 30m 40m
		LOCATION PLAN	**SCALE**	**1:1250** **A4**	Drawing No.-**7SR.LP**	Rev:	**Copyright-ANTON DICHELLO** **Date: 01-06-2025**