BLOCK PLAN. SCALE 1:500

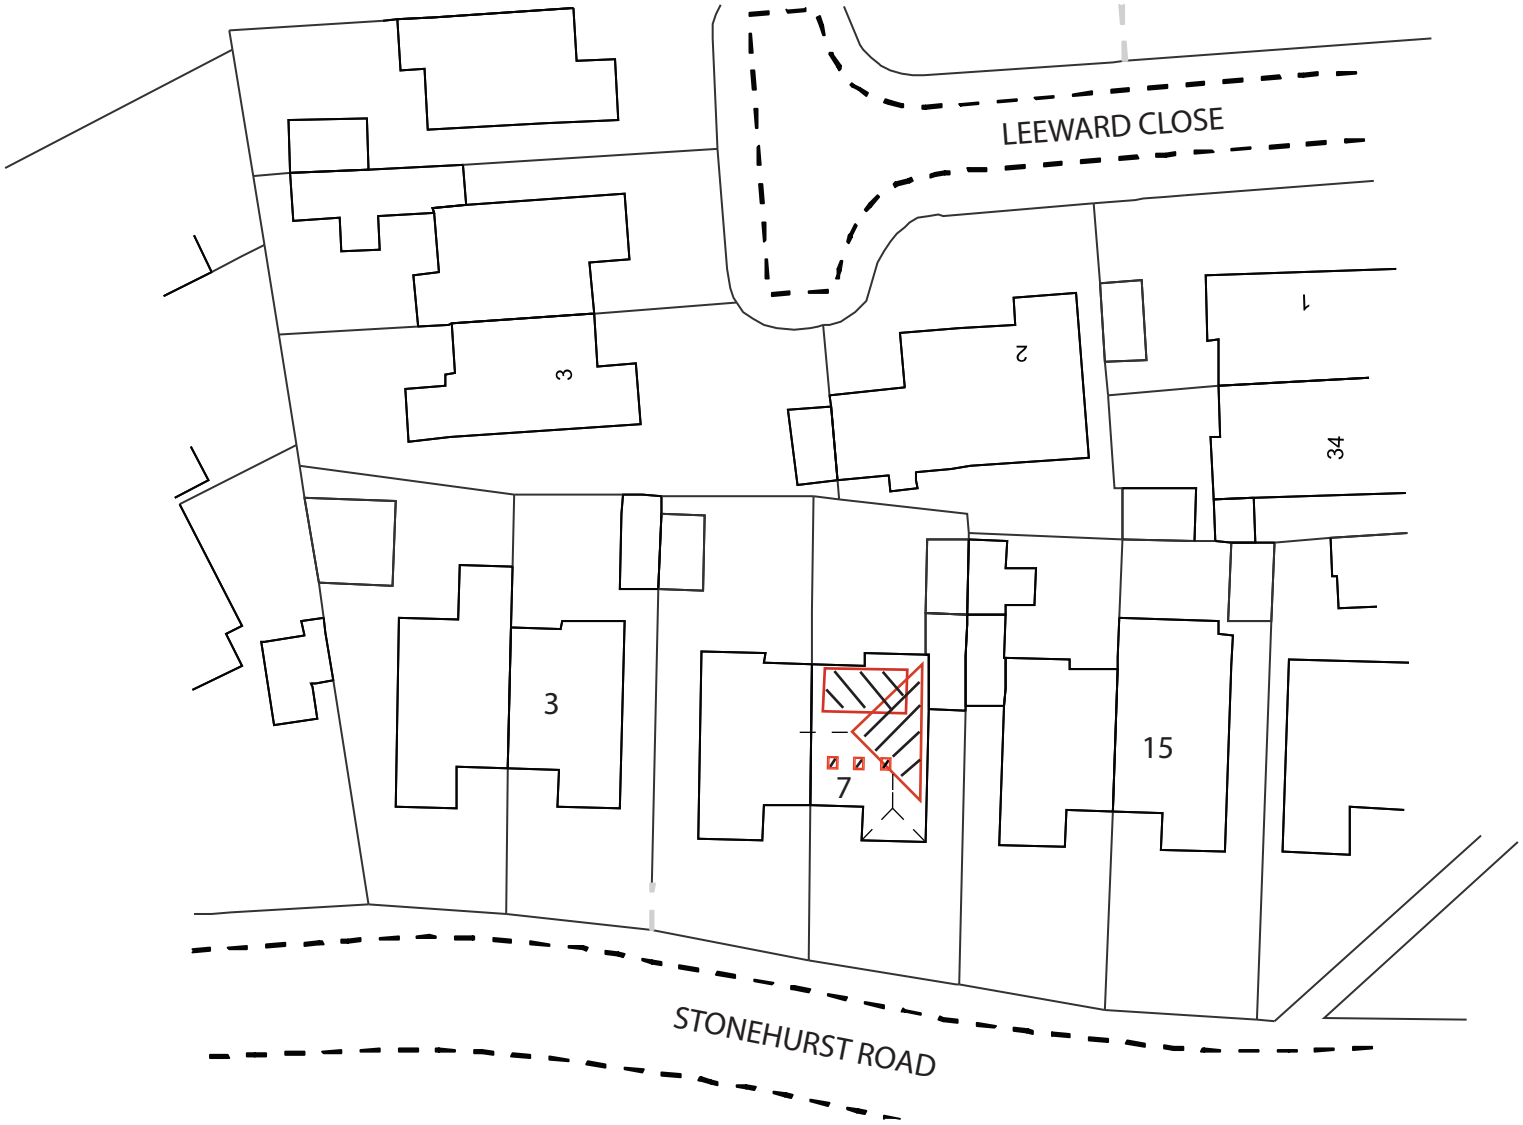

© copyright-ANTON DICHELLO

		7 STONEHURST ROAD WORTHING				**Drawing Title:** **PROPOSED SITE BLOCK PLAN**		1:500 Scale Bar 5m 10m 15m 20m
		BLOCK PLAN	**SCALE**	**1:500**	**A4**	Drawing No.- **7SR.BP**	Rev:2	**Date:- 01-06-2025**