

EXISTING ELEVATIONS. SCALE 1:100

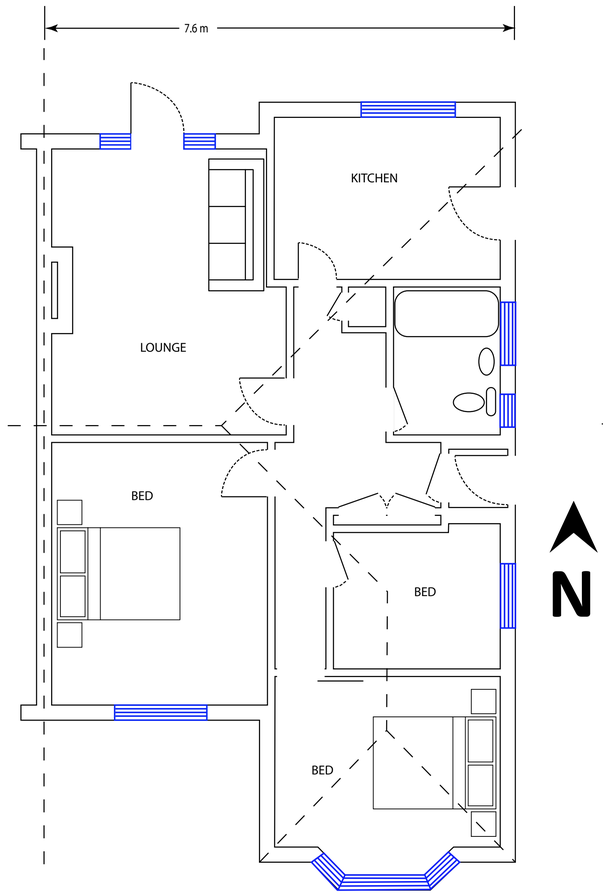

EXISTING GROUND FLOOR - SCALE 1:50

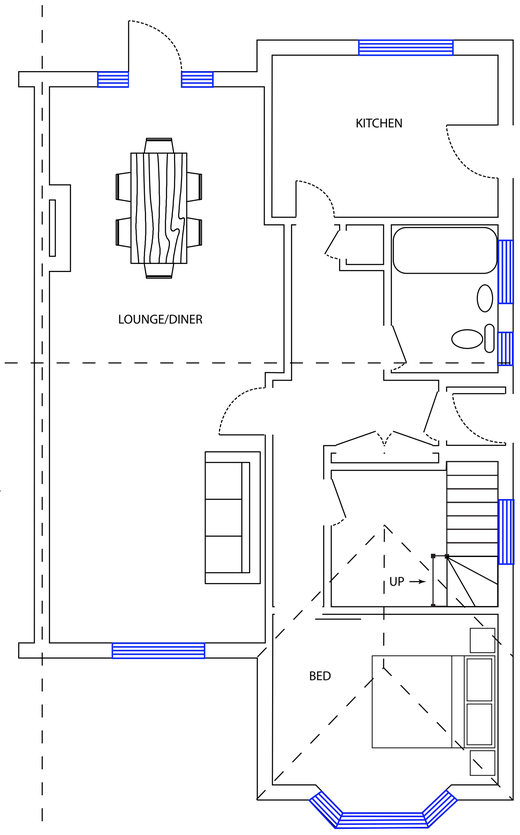

PROPOSED GROUND FLOOR - SCALE 1:50

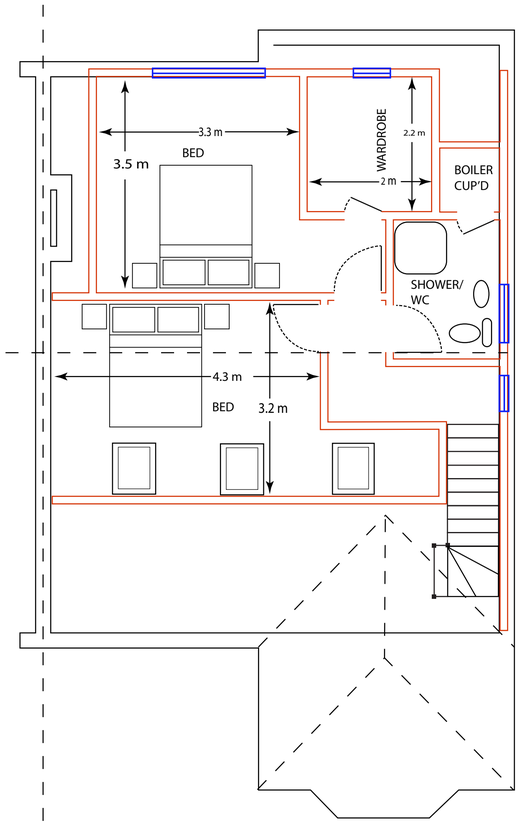

PROPOSED FIRST FLOOR - SCALE 1:50

1m 2m 3m 4m 5m 6m 7m 8m 9m 10m
1:50 Scale Bar

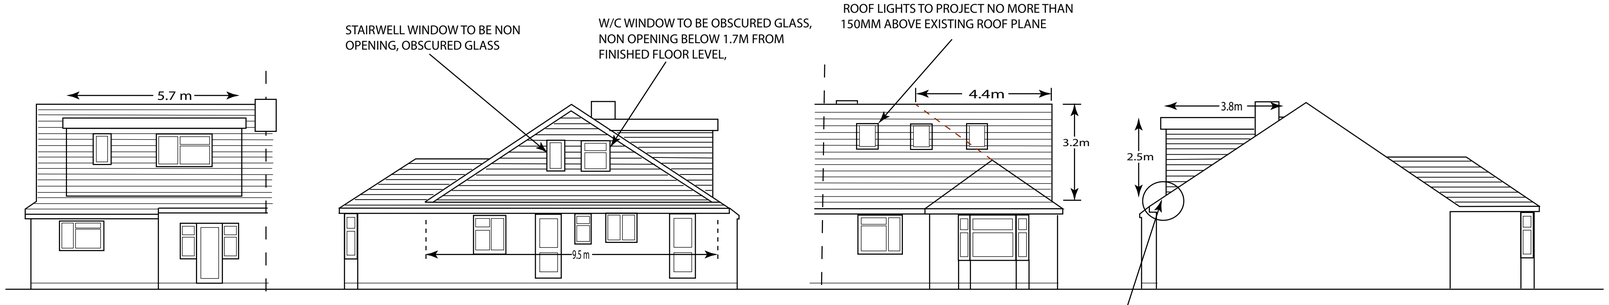

PROPOSED ELEVATIONS. SCALE 1:100

1m 2m 3m 4m 5m 6m 7m 8m 9m 10m
1:100 Scale Bar

ADDED ROOF VOLUME CALCULATIONS

MAIN DORMER ADDED
VOLUME:-5.7m x 3.8m x 2.5m
DIVIDED BY 2= 27.075m2

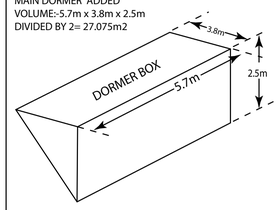

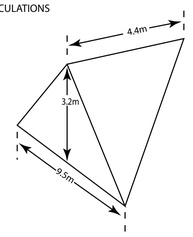

HIP TO GABLE ADDED
ROOF VOLUME:-
9.5 X 4.4 X 3.2 DIVIDED BY 6 =22.29

TOTAL ADDED VOLUME
27.075 + 22.29 = 49.365m2

Notes

1. No critical dimensions are to be scaled from this drawing. (except for planning purposes)
2. It is the contractor's responsibility to ensure that all work is carried out in accordance with Local Authority and N.H.B.C requirements and that all plumbing and electrical work complies with the current regulations of the area water board and electricity board.
3. Any works carried out prior to the receipt of the necessary approvals are the responsibility of the client.
4. Whilst every effort has been made to obtain accurate information on the existing structure or site, it is essential that the contractor or client check at every stage and notify the Designer of any discrepancies.

© copyright-PRINCIPLE DESIGNER-
A. DICHELLO

JOB DESCRIPTION:-
HIP TO GABLE ROOF EXTENSION,
REAR DORMER , FRONT ROOF LIGHTS.

Client: MR A. DICHELLO

Job Title:
7 STONEHURST ROAD
WORTHING

Drawing Title:
EXISTING AND PROPOSED FLOOR PLANS AND ELEVATIONS

Scale - 1:50 / 1:100

Date:-02-06-2025

Drg no.-**7SR.LC**
REV:-2

A1 - 841mm x 594mm