
## BLOCK PLAN 1:500

A3

Site Plan shows area bounded by: 521131.78, 105482.31 521273.21, 105623.73 (at a scale of 1:1250), OSGridRef: TQ2120 555. The representation of a road, track or path is no evidence of a right of way. The representation of features as lines is no evidence of a property boundary.
Produced on 25th Jul 2022 from the Ordnance Survey National Geographic Database and incorporating surveyed revision available at this date. Reproduction in whole or part is prohibited without the prior permission of Ordnance Survey. © Crown copyright 2022. Supplied by https://www.buyaplan.co.uk digital mapping a licensed Ordnance Survey partner (100053143). Unique plan reference: #00750761-C070A3
Ordnance Survey and the OS Symbol are registered trademarks of Ordnance Survey, the national mapping agency of Great Britain. Buy A Plan logo, pdf design and the www.buyaplan.co.uk website are Copyright © Pass Inc Ltd 2022

Buy A Plan
UK's Fastest and Easiest Planning Site

## SITE PLAN 1:1250

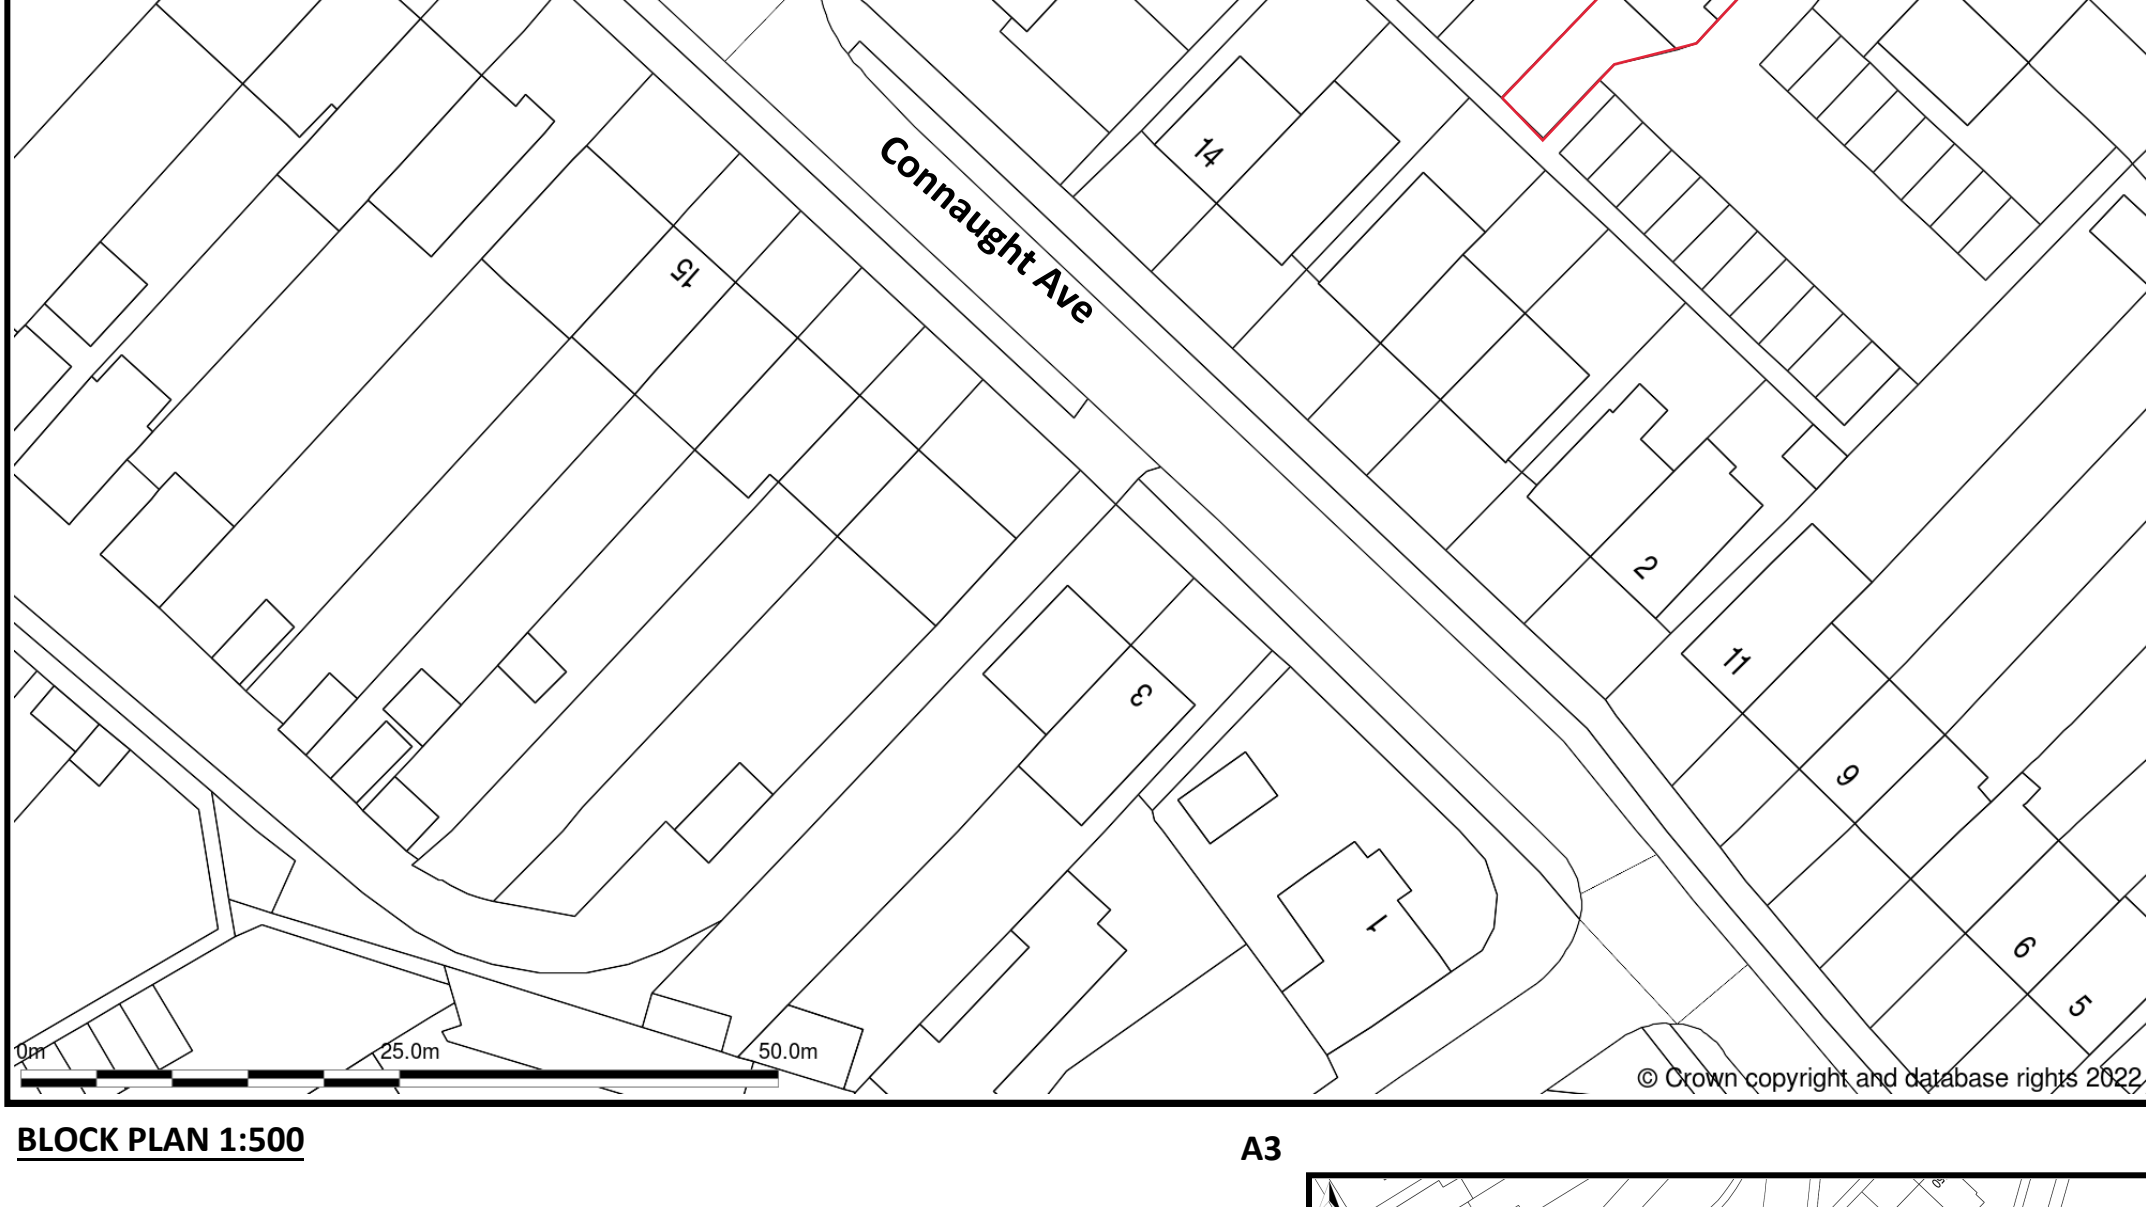


BSB Architectural Services Ltd
cabe chartered association of building engineers
stevebsbltd@yahoo.com
07974 715009

**160 Greenacres, Shoreham**

