DO NOT SCALE FROM THIS DRAWING



Existing West Elevation




Existing North Elevation



Existing East Elevation




Existing South Elevation

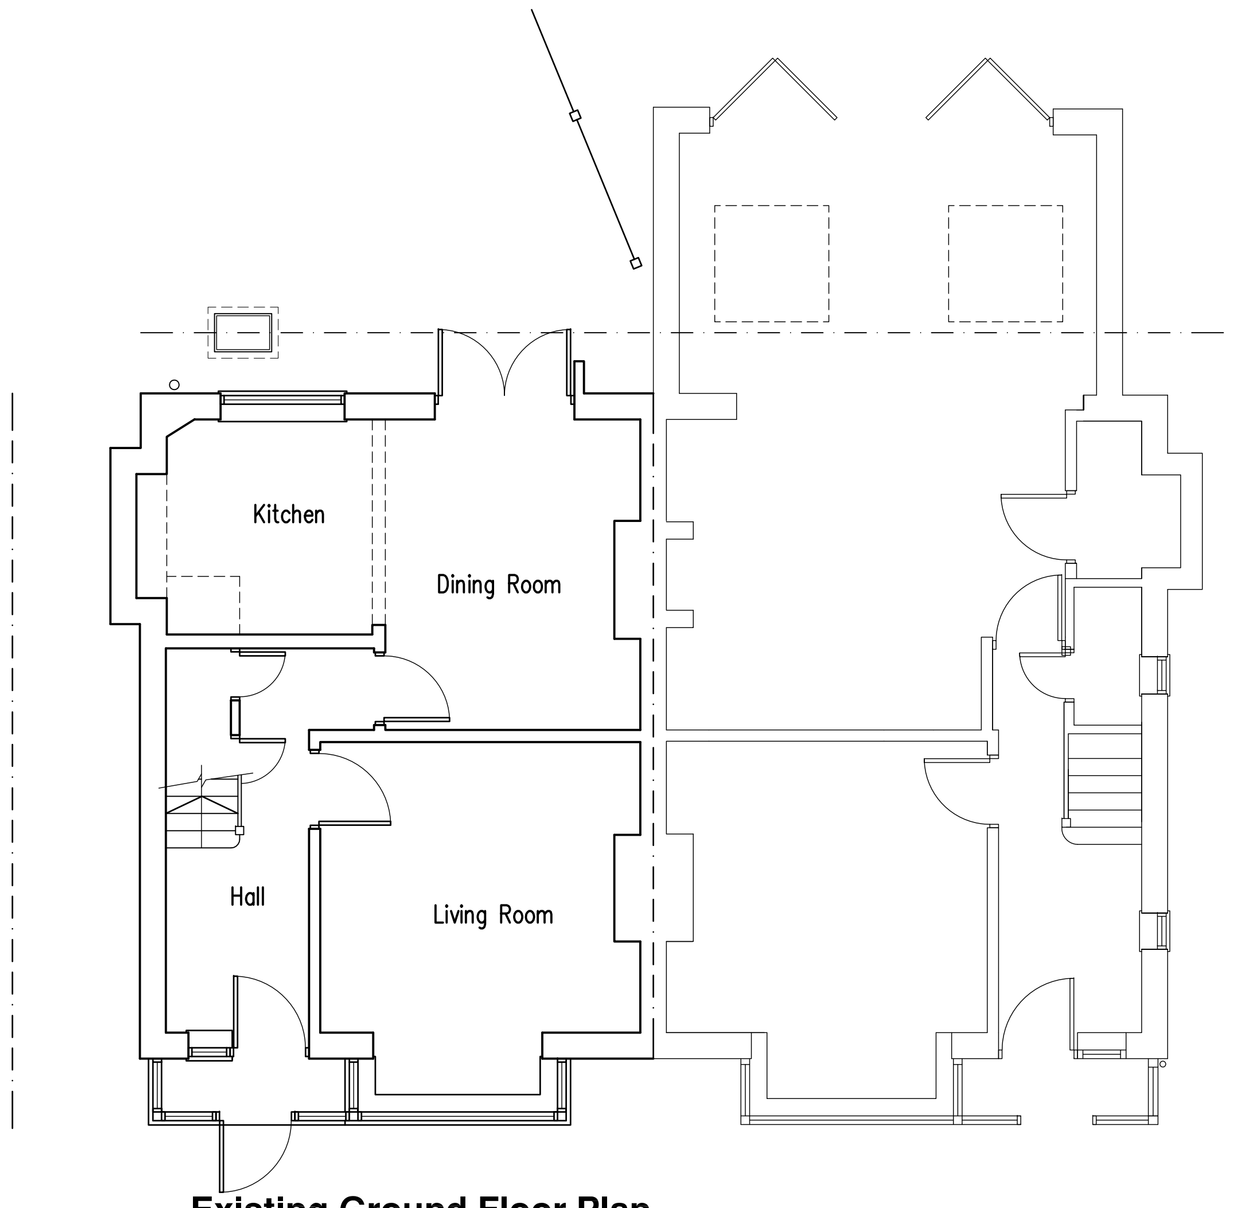


Existing Ground Floor Plan




Existing First Floor Plan

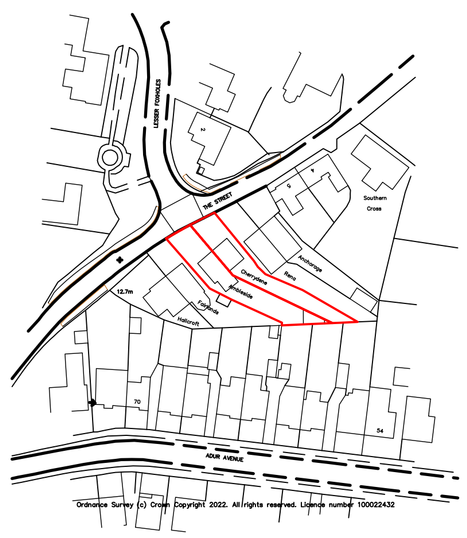

Location Plan 1:250

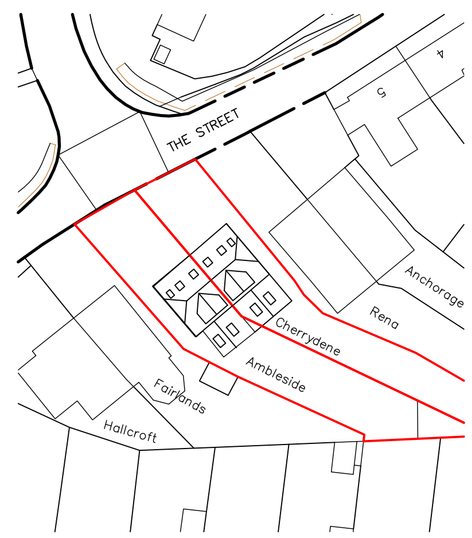

Block Plan 1:500

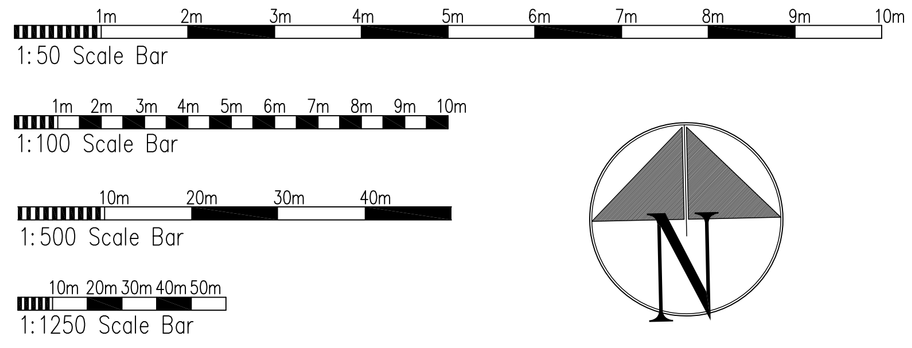

Proposd Single Storey Rear Extension & Conversion Of Roof Space at: Cherry Dene, The Street, Shoreham-By-Sea

rja Planning & Building Consultants Ltd.
1st Floor
10 High Street
Shoreham-By-Sea
West Sussex BN43 5DA
t: 01273 467297 mob: 07971 375739
e: rex@rjapbc.co.uk web: www.rjapbc.co.uk

Chartered Institute of Architectural Technologists

PROJECT: Cherry Dene, The Street, Shoreham-By-Sea

DRAWING TITLE: Existing Floor Plans & Elevations, Block & Location Plans

CLIENT: Mr and Mrs C. O'Brien

DWG NO: 222901-02

REVISION:

SCALE: 1:50, 1:100, 1:1250, 1:500 @ A1

DATE: 11.07.22

DRAWN: rex