
SITE
ROOFS WITH PROPOSED SOLAR

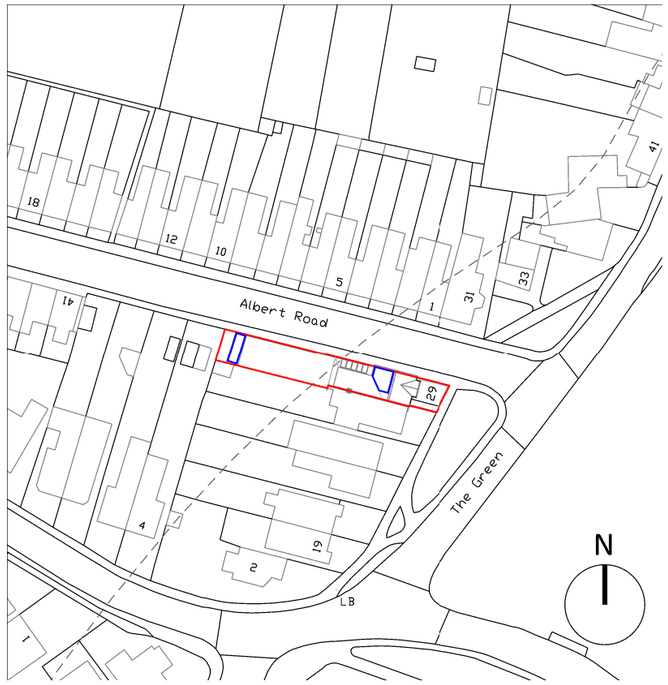


"(c) UKMap Copyright. The GeoInformation Group 2015 Licence No. LANDMLON100048957


Block Plan Proposed - 1:1250



01 - Rear West Elevation - 1:100

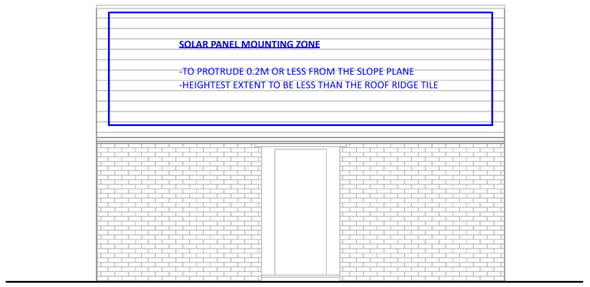

02 - Garage East Elevation - 1:100

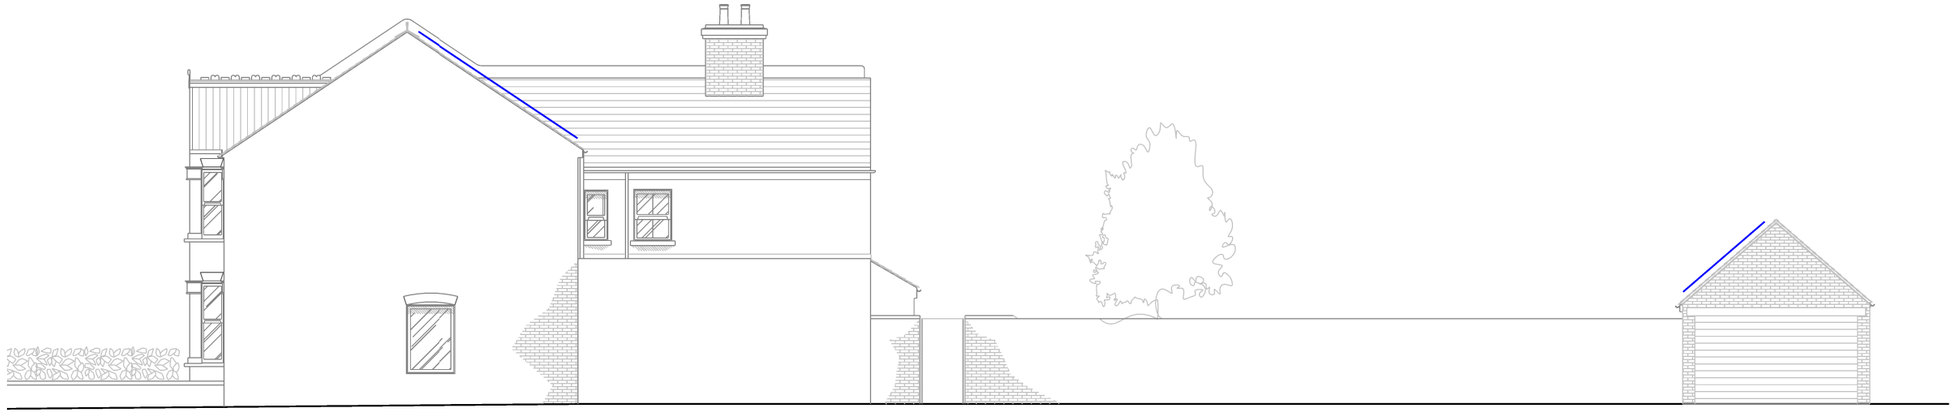


03 - Side North Elevation - 1:150

GENERAL NOTES

This scheme is subject to Town Planning and all other necessary consents. Dimensions, areas and levels where given are only approximate and subject to site survey. All dimensions are to be checked on site. All feasibility studies are subject to full site survey.
This drawing is to be read in conjunction with all relevant consultants and/or specialists drawings/documents and any discrepancies or variations are to be notified to the architects in writing before the affected work commences.
All queries relating to design of structural elements are to be referred to the structural engineering consultant for resolution.
The workmanship and materials of all trades and building operations shall comply with the recommendations of British Standard (BS)8000 parts 1-16 inclusive and with Approved Document to support Regulation 7 1999 edition (incorporating 2000 amendments) of the Building Regulations 2010.
All design and construction is to be in accordance with the Construction (Design and Management) Regulations 2007.

Rev	Date	Description
REV	DATE	DESC

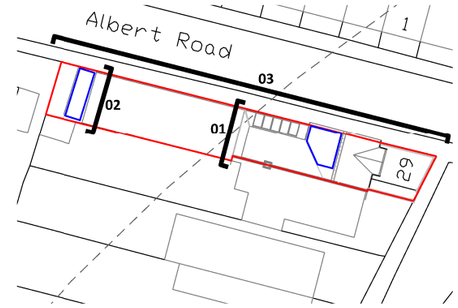

Ryan Kingsnorth

E ryankingsnorth@gmail.com

Client
LEWIS KINGSNORTH

Project
NO_29
THE_GREEN
SOUTHWICK_BN42_4DG

Drawing Title
SOLAR PANEL INSTALLATION

SHOWING
[LOCATION PLAN, SIDE ELEVATION, REAR AND GARAGE ELEVATION]

Drawn	Date	Checked	Scale @ A3
RK	OCT '22	RK	VARIES
Job No	Drawing No	Revision	Note
001	SOLAR 01	01	DO_NOT_SCALE