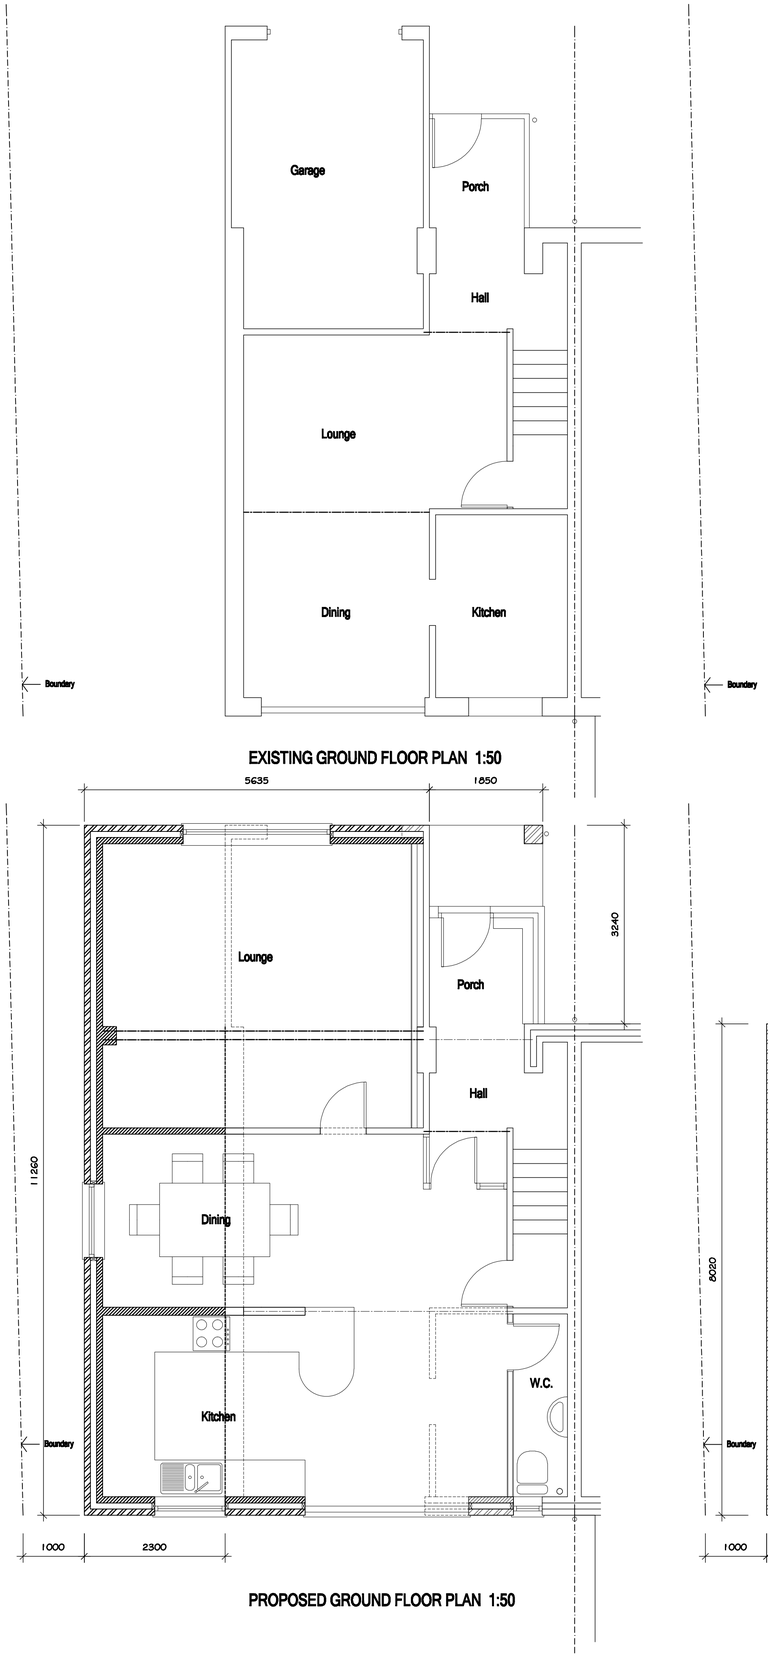

EXISTING GROUND FLOOR PLAN 1:50

PROPOSED GROUND FLOOR PLAN 1:50

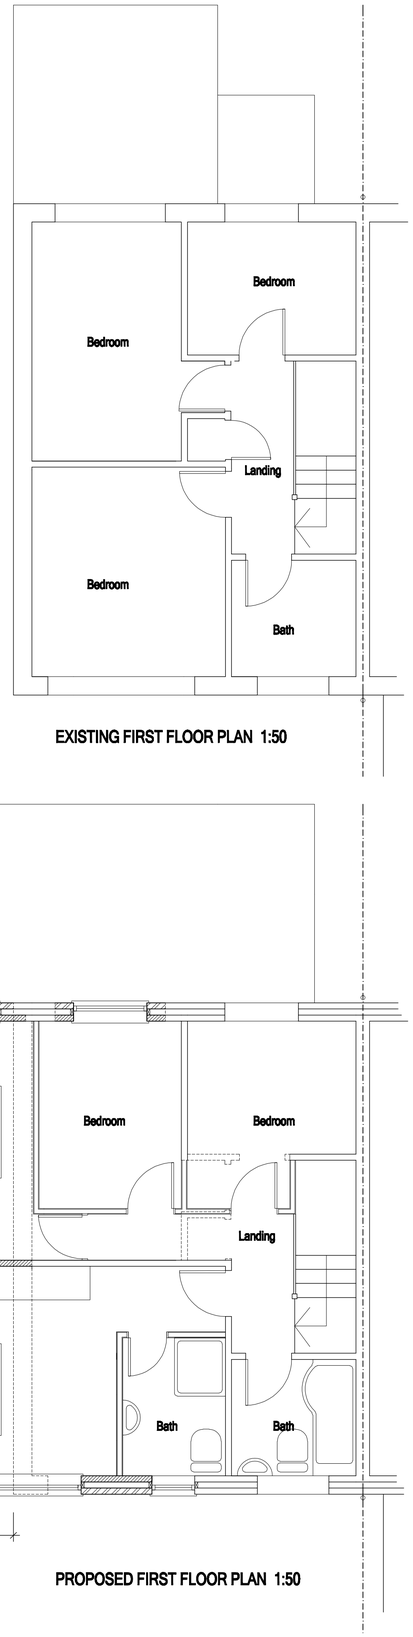

EXISTING FIRST FLOOR PLAN 1:50

PROPOSED FIRST FLOOR PLAN 1:50

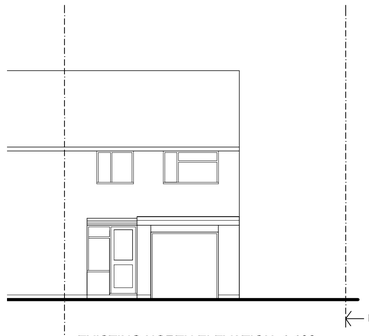

EXISTING NORTH ELEVATION 1:100

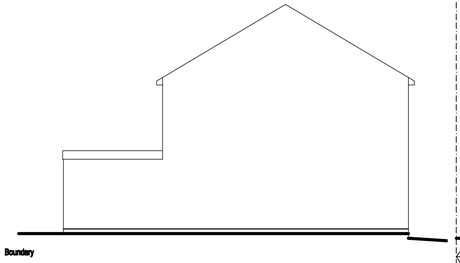

EXISTING WEST ELEVATION 1:100



EXISTING SOUTH ELEVATION 1:100

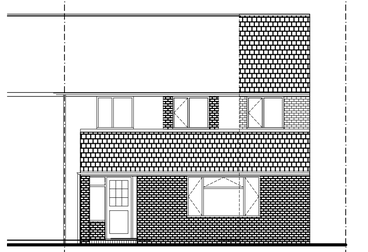

PROPOSED NORTH ELEVATION 1:100

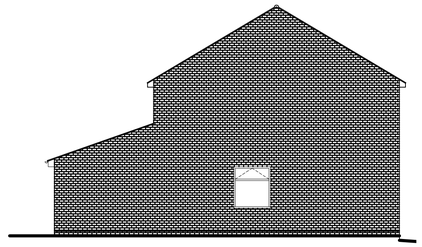

PROPOSED WEST ELEVATION 1:100

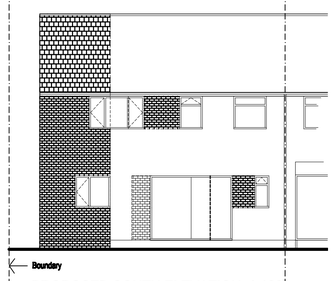

PROPOSED SOUTH ELEVATION 1:100

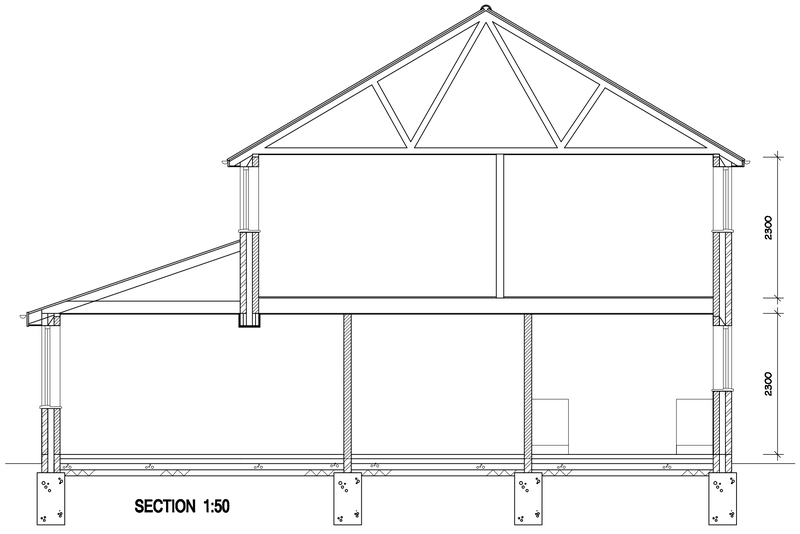

SECTION 1:50

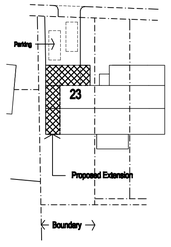

BLOCK PLAN 1:500



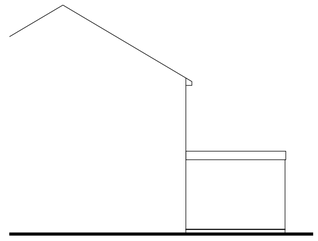

EXISTING EAST ELEVATION 1:100

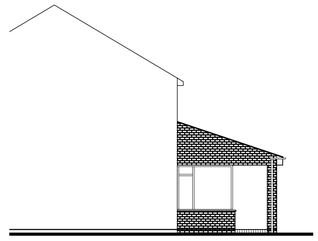

PROPOSED EAST ELEVATION 1:100

ARW Design

DRAWING NO: 4559/1

REVISION: 0

DRAWING TITLE:
PROPOSED TWO STOREY EXTENSION TO SIDE ELEVATION

SCALE:
AS NOTED @ DRAWING SIZE A1

CLIENT:
A. WARD

DATE:
FEBRUARY 2011

PROJECT:
23, WEAR ROAD, DURRINGTON

DRAWN:
ARW

ARW Design 89, SOUTH STREET, TARRING, WORTHING, WEST SUSSEX, BN14 7ND. T: +44(0)1903234197 M: +44(0)7771851222 E: Arweaden1@aol.com

THIS DRAWING REMAINS THE COPYRIGHT OF ARW Design & SHALL NOT BE COPIED IN ANY FORMAT WITHOUT SPECIFIC APPROVAL IN WRITING