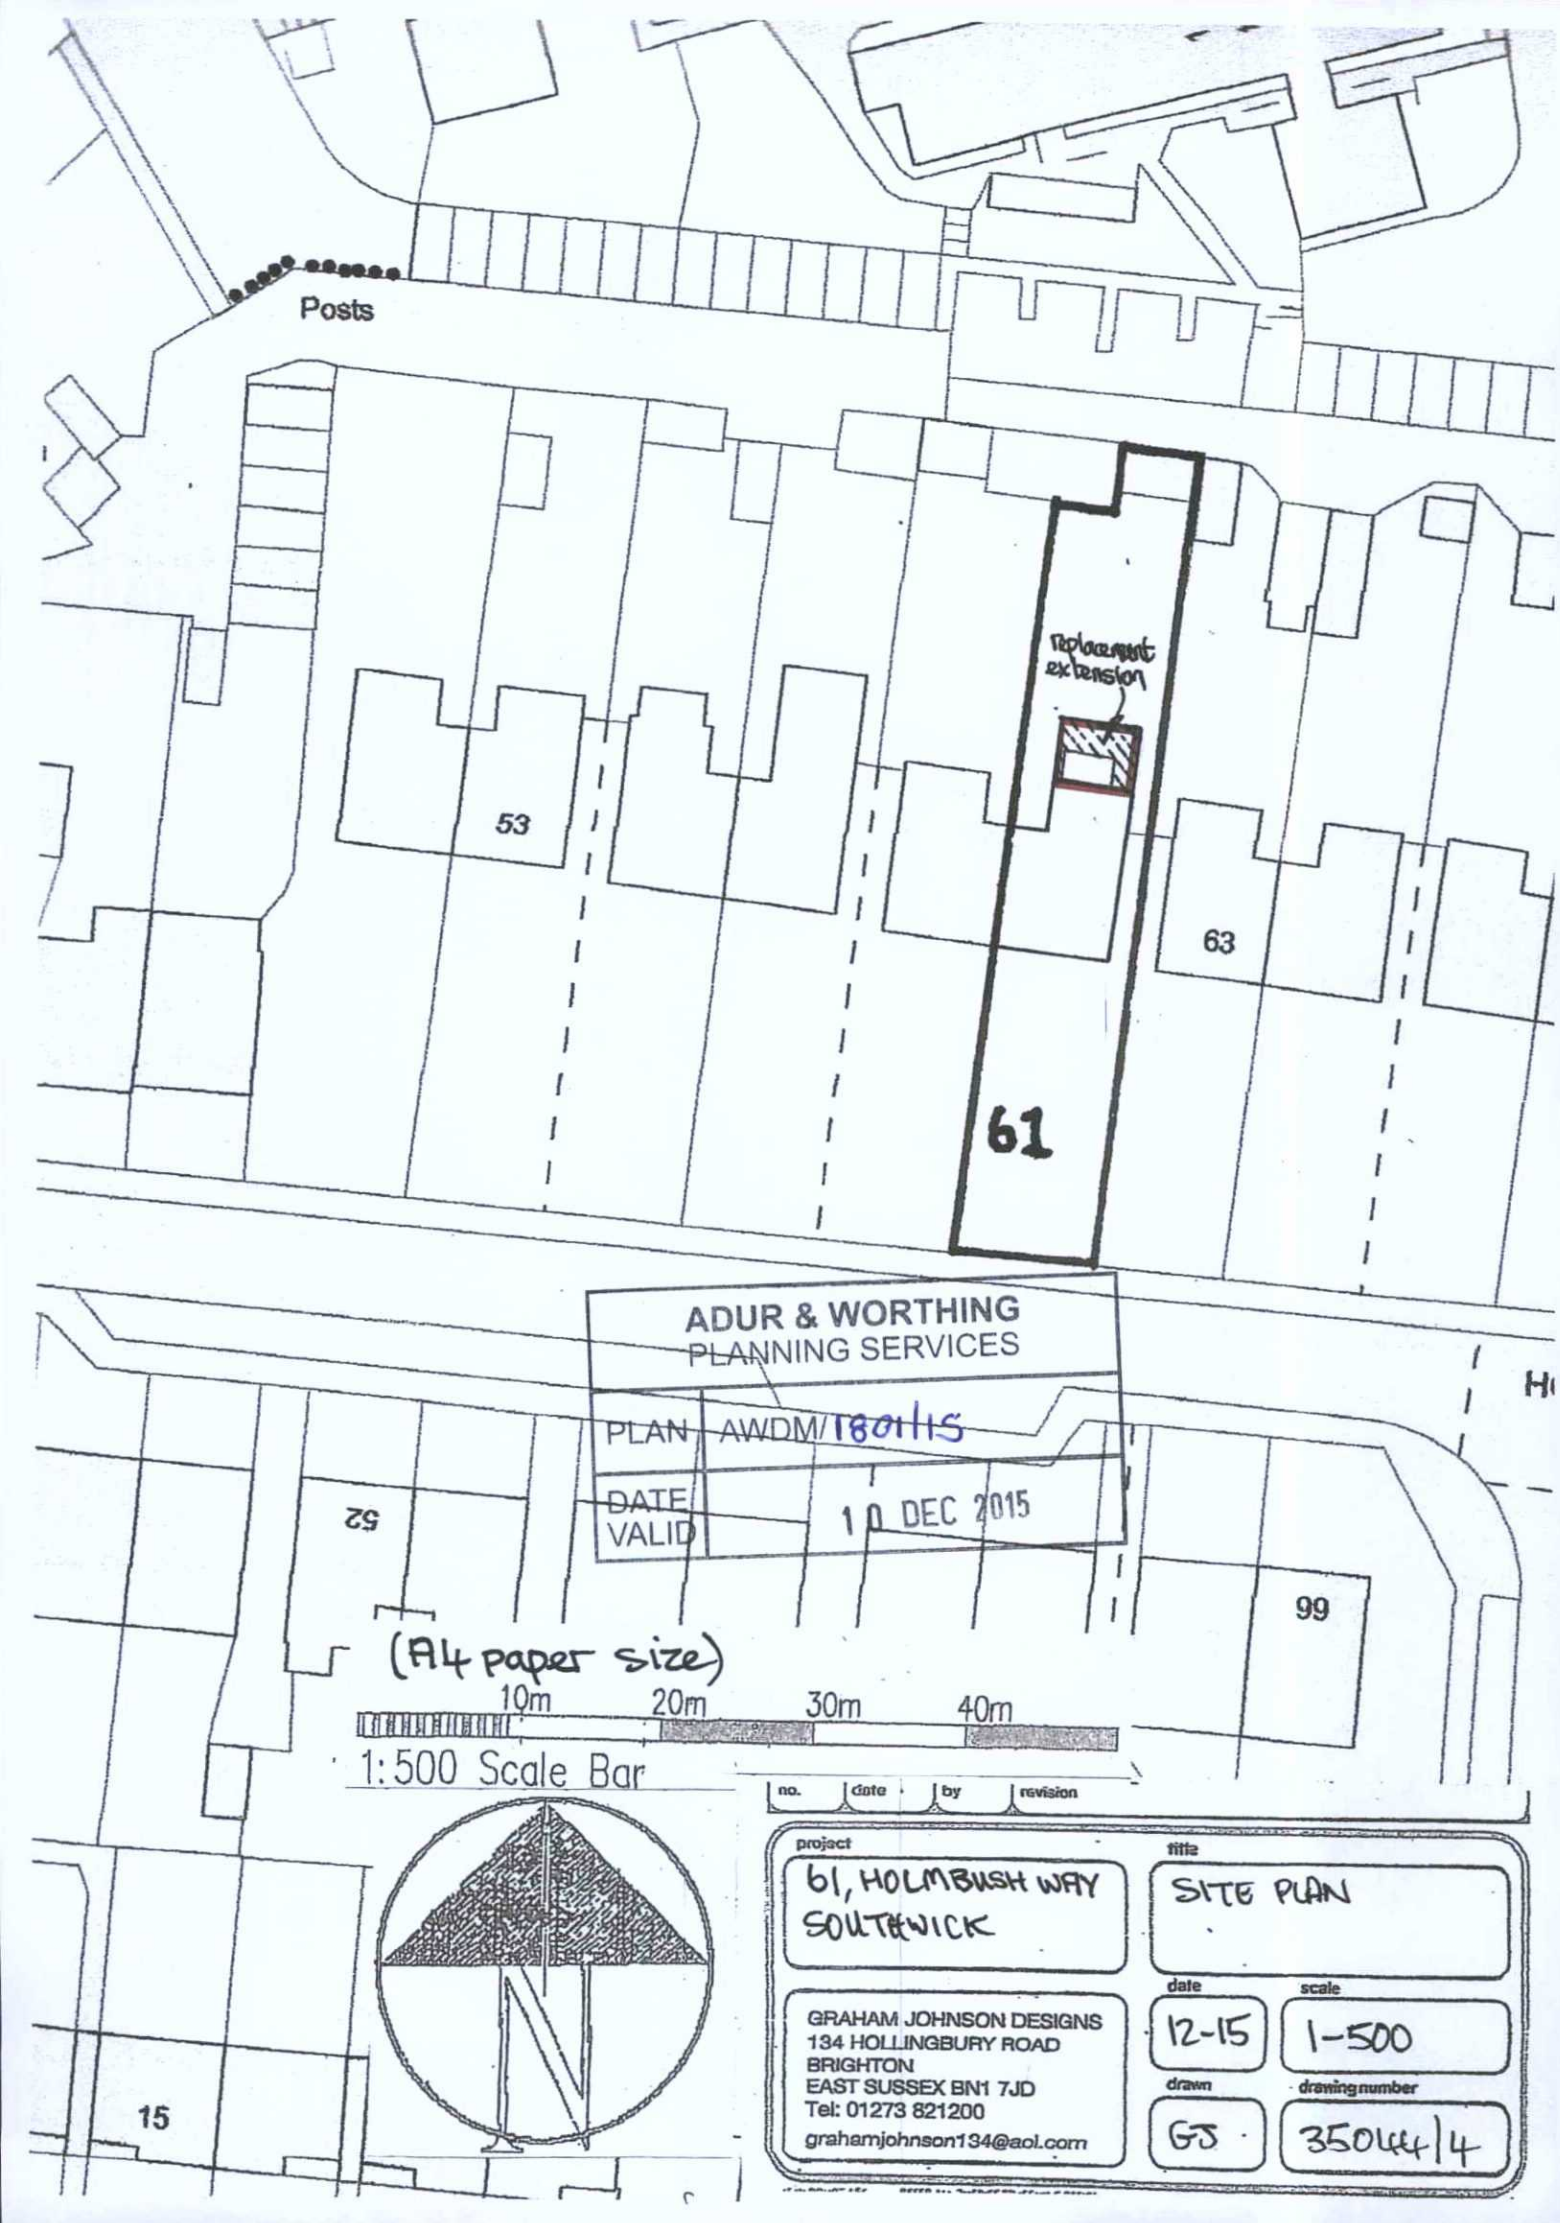

Posts
Replacement extension
53
63
61
52
99
15
ADUR & WORTHING
PLANNING SERVICES
PLAN AWDM/1801/15
DATE VALID 10 DEC 2015
(A4 paper size)
10m 20m 30m 40m
1:500 Scale Bar
no. date by revision
project
61, HOLMBUSH WAY
SOUTHWICK
title
SITE PLAN
GRAHAM JOHNSON DESIGNS
134 HOLLINGBURY ROAD
BRIGHTON
EAST SUSSEX BN1 7JD
Tel: 01273 821200
grahamjohnson134@aol.com
date
12-15
scale
1-500
drawn
GJ
drawing number
350444/4