Date: 05:12:07 Ref:07032-DS 01

Town Planning: Henry Adams Planning Ltd

Architect: Crescent Designs Ltd

Applicant: Lifetime Homes Ltd

CONSENT REFUSED
12 FEB 2008
WORTHING BOROUGH COUNCIL

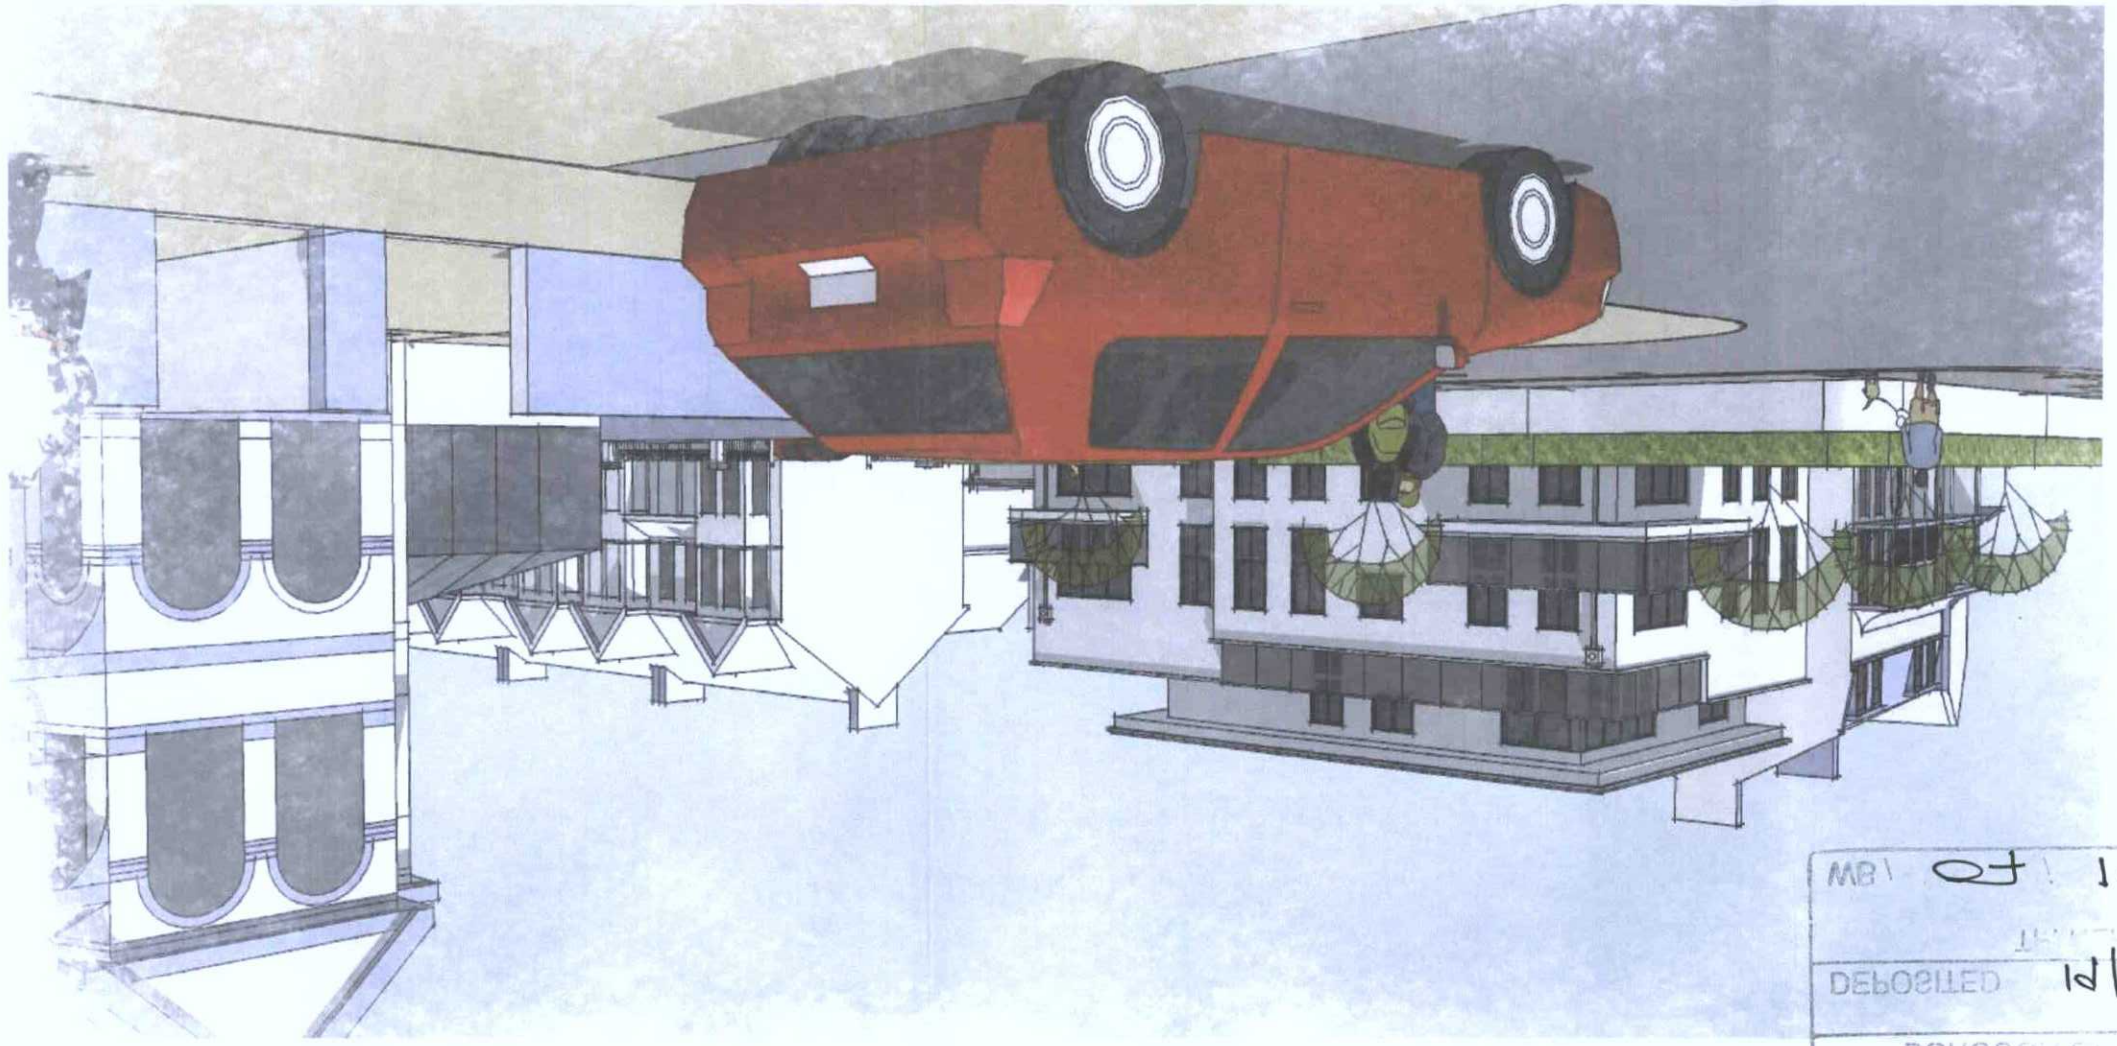

DEPOSITED 14/12/07
BOROUGH OF WORTHING

203 BRIGHTON ROAD WORTHING

1 X THREE BEDROOM APARTMENTS
REDEVELOPMENT OF SITE WITH 4 X TWO BEDROOM AND
PROPOSED DEMOLITION OF EXISTING BUILDING AND

APPLICATION FOR FULL PLANNING APPROVAL

MY OFFICE COPY

203 BRIGHTON ROAD WORTHING