




EXISTING SHOPFRONT ELEVATION

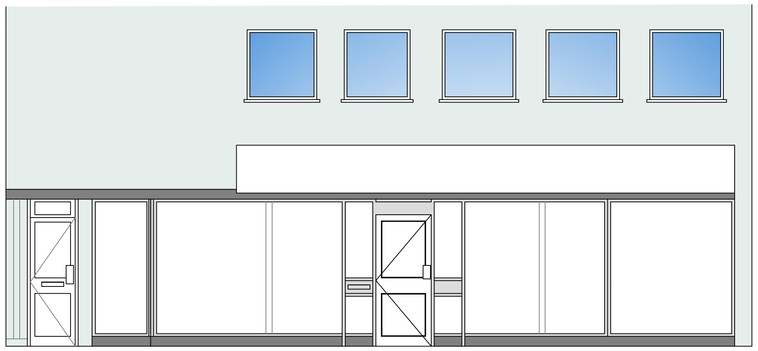

PROPOSED SHOPFRONT ELEVATION

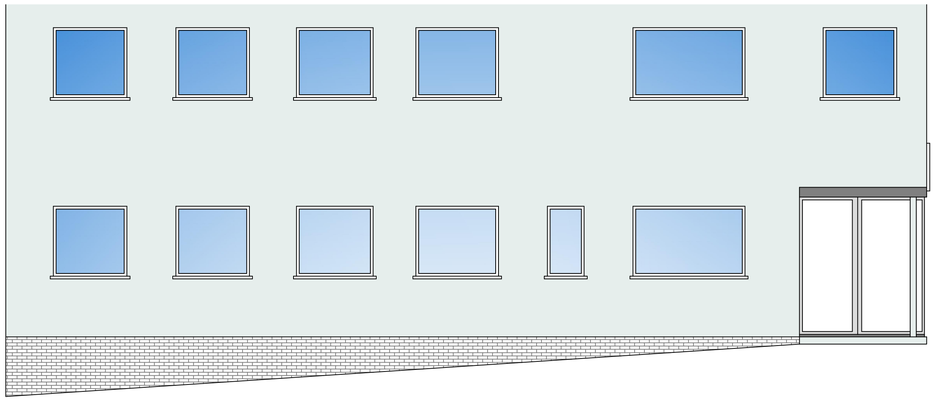

EXISTING EAST SIDE ELEVATION

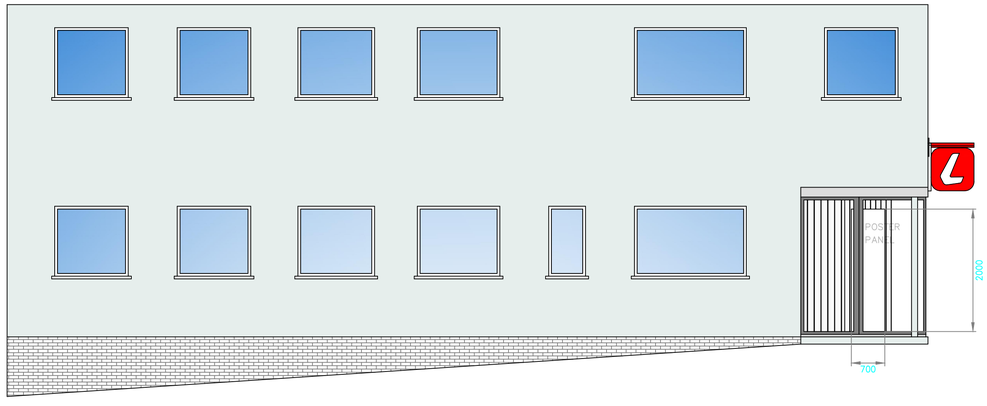

PROPOSED EAST SIDE ELEVATION



TYPICAL SHOPFRONT VISUAL



Typical poster panel Visual

Poster Panels
Steel fabricated 20 x 20mm L angle welded frame with overall size of 660 x 1960mm.
Screw fixing holes in all 4 rear faces. Low voltage LED lighting Tape adhered to outer face.
2no. 700x1000mm Steel pans hooked onto rear angle frame work covering the LED lights by 40mm all round to give halo effect illumination.



Typical digital marketing screen



Digital marketing screen spec sheet

0 1 2 3 4 5m

SCALE 1:50

D	06/10/20	Dims & notes added
C	23/9/20	Updated to latest spec
B	19/3/20	East elevation added
A	13/2/20	Dimensions added

GVC FOR THE GOOD OF ENTERTAINMENT

Address
35-37 HIGH STREET
SHOREHAM
WEST SUSSEX, BN43 5DD

Title
EXISTING & PROPOSED EXTERNAL ELEVATIONS

Drawn T Sands	Date 29/01/20	Scale 1.50	
Rad SE	Location L1472	Customer Area --- sq ft Gross --- sq ft net	
Drawing Number. L1472/02		Revision D	

Licensing & Development