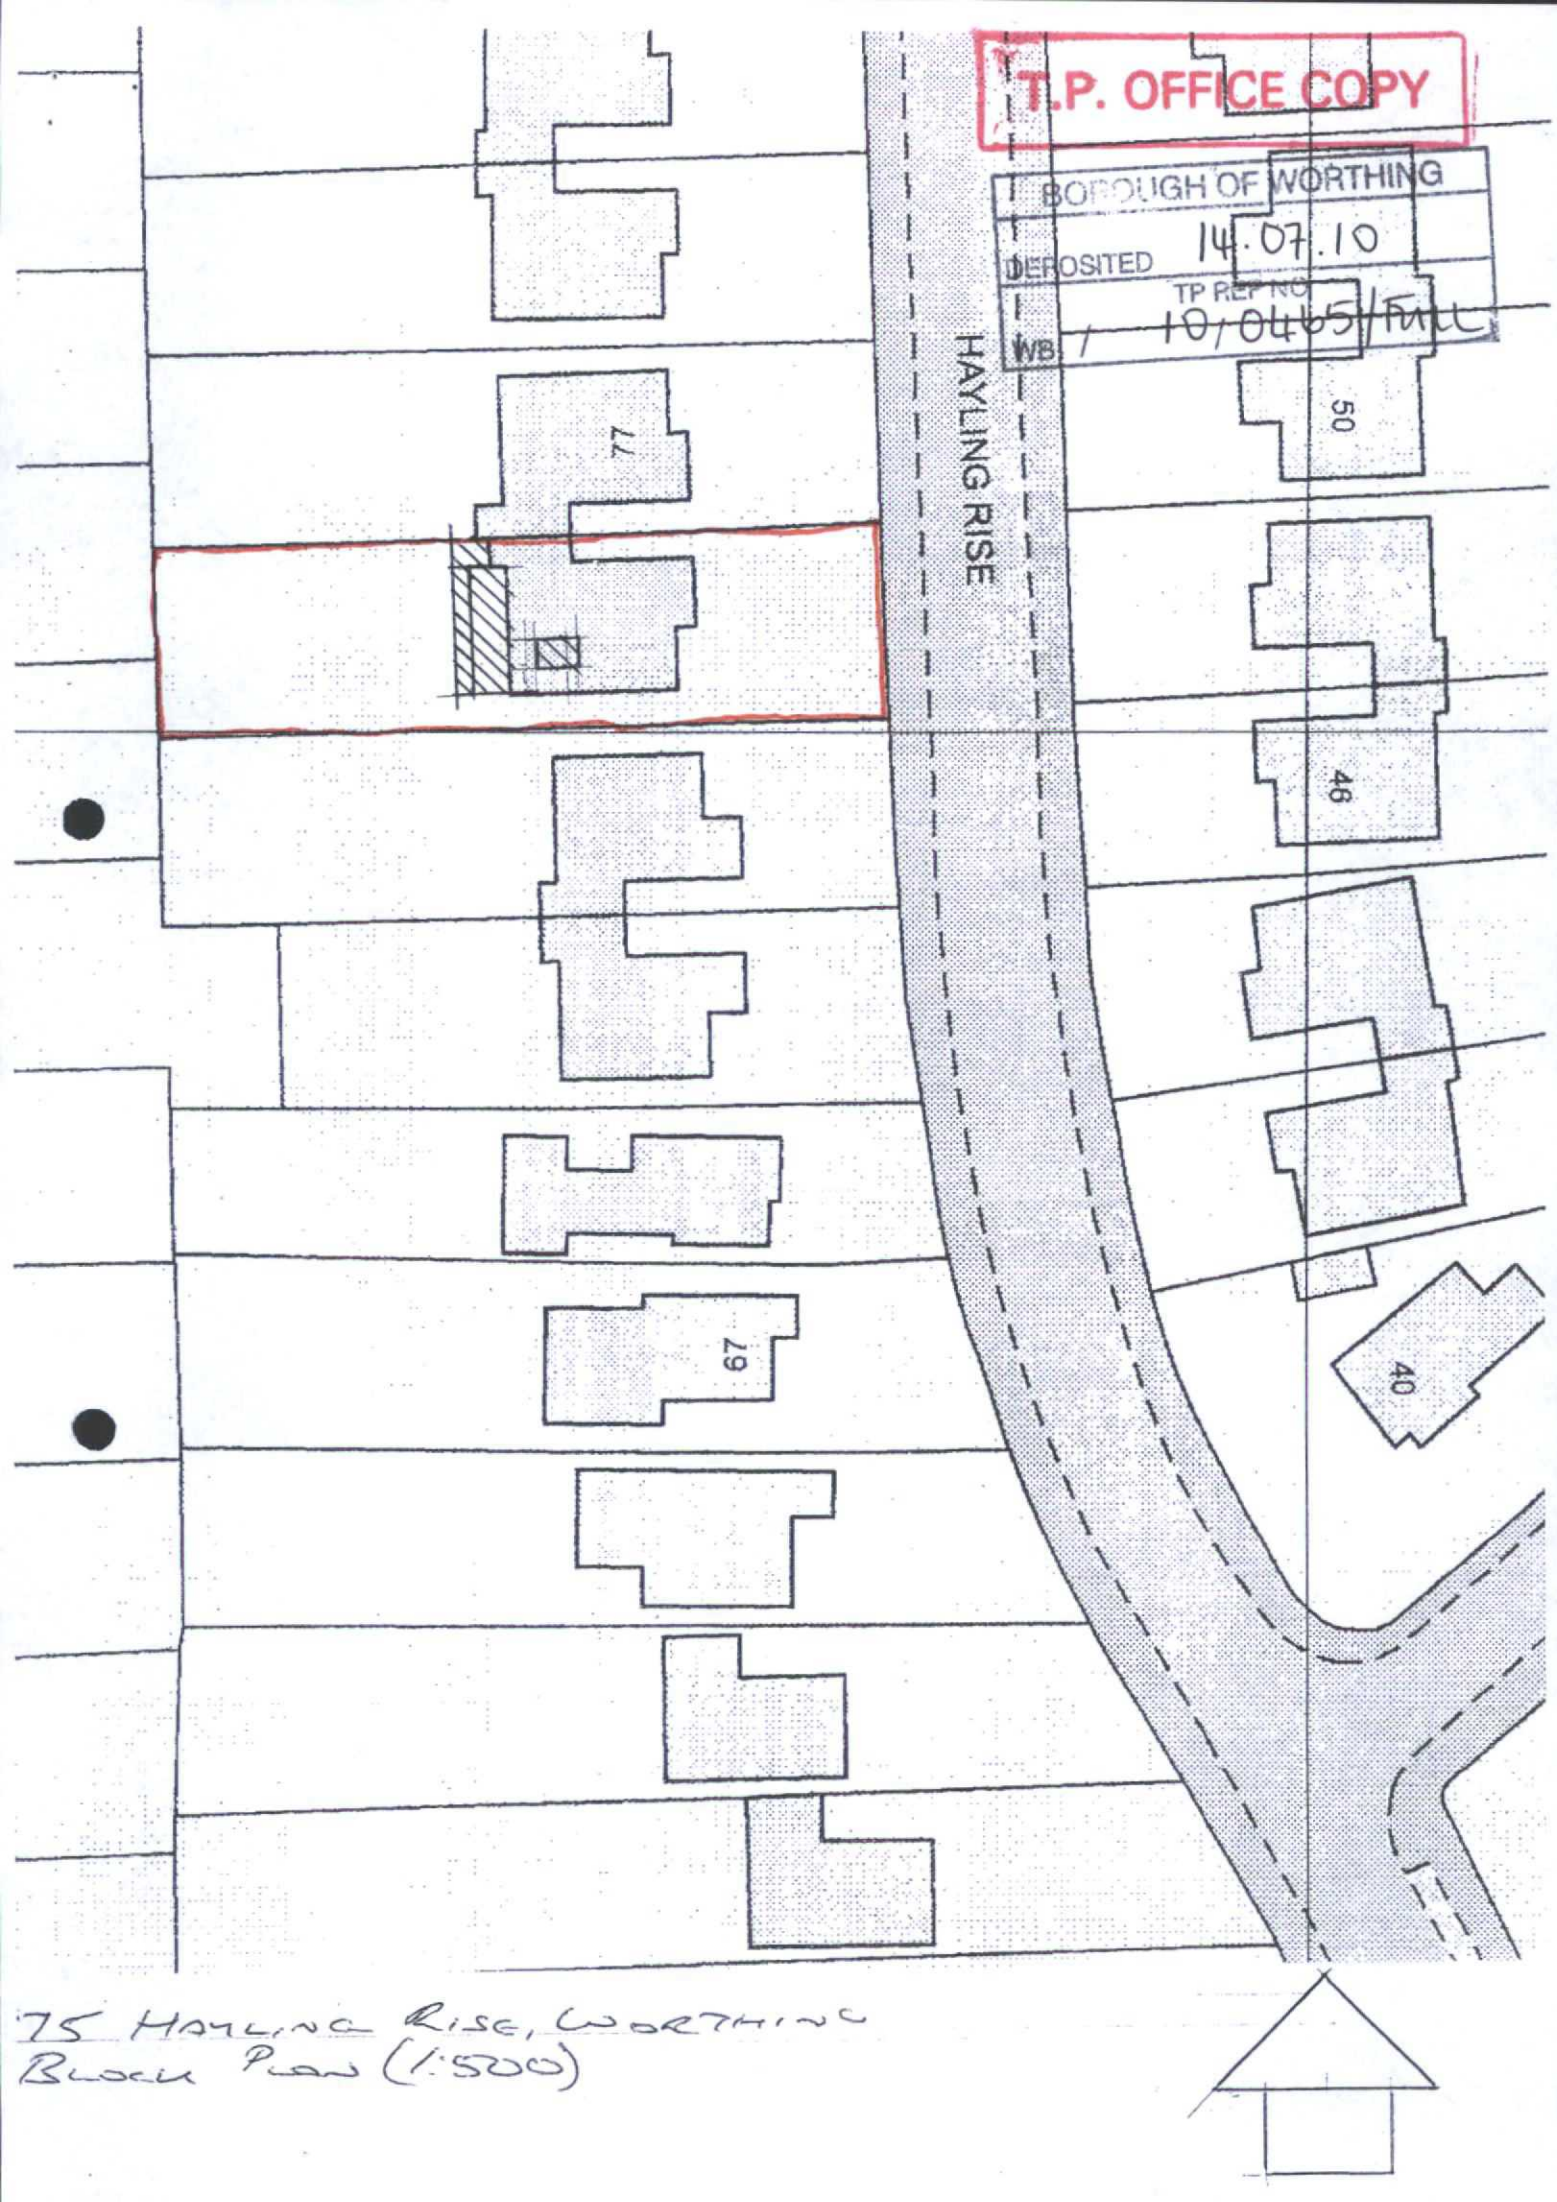


75 HAYLING RISE, WORTHING
BLOCK PLAN (1:500)