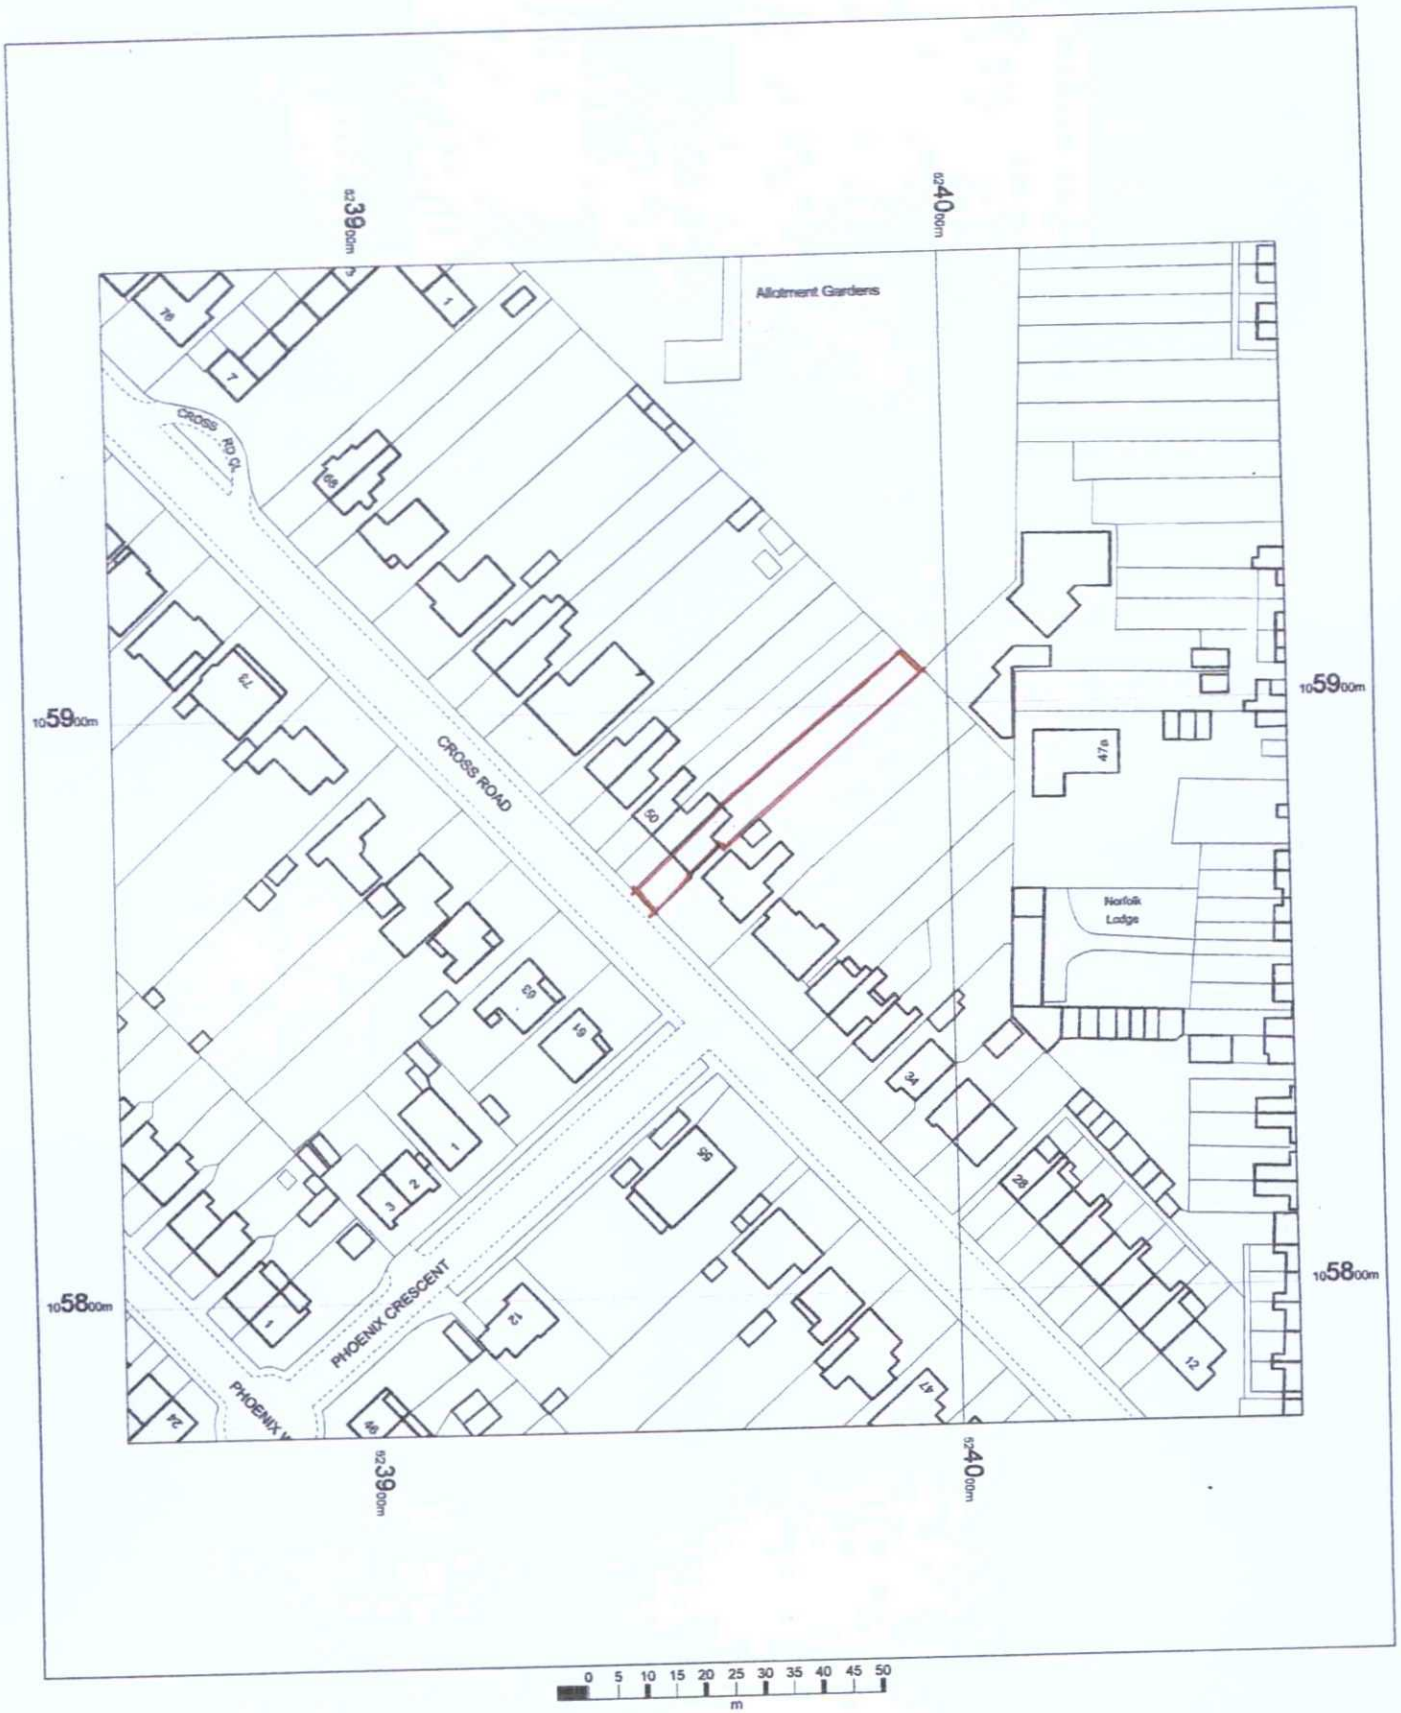


46 Cross Road,
Southwick,
West Suzzex,
BN42 4HJ

OS Mastermap
27 April 2012, ID: BW1-00146510
www.blackwellmapping.co.uk

1:1250 scale print at A4, Centre: 523958 E, 105877 N

©Crown Copyright. Licence no. 100041040

N

Mapping sourced from Ordnance Survey

BLACKWELL'S
www.blackwellmapping.co.uk
TEL: 01865 333 677
maps.oxford@blackwell.co.uk