

Existing Elevations

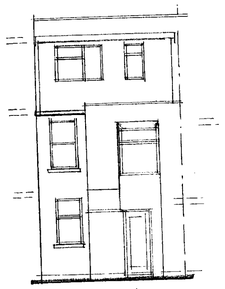


Rear Elevation

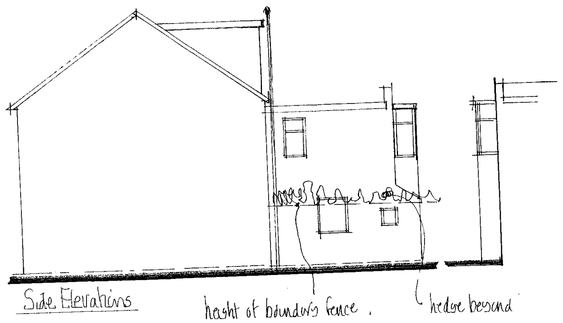


Side Elevations


Proposed Elevations

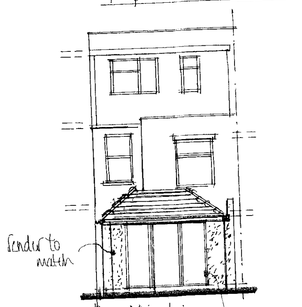


Rear Elevation

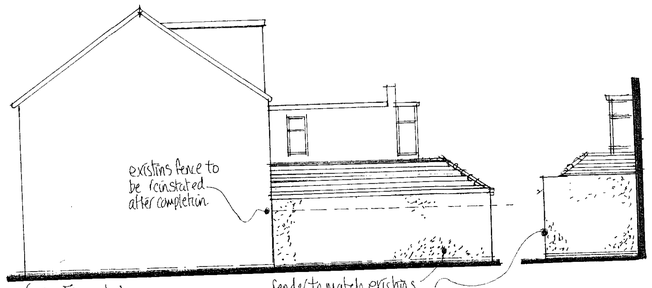


Side Elevations

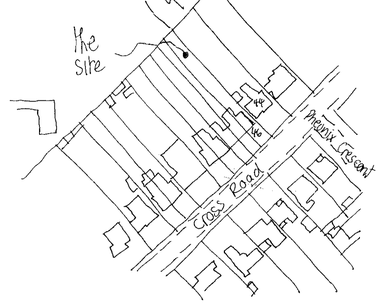


Site Location Plan 1:1250

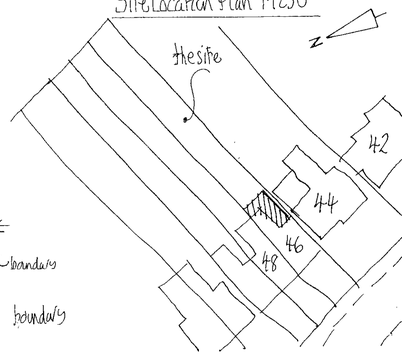


1:500 Block Plan

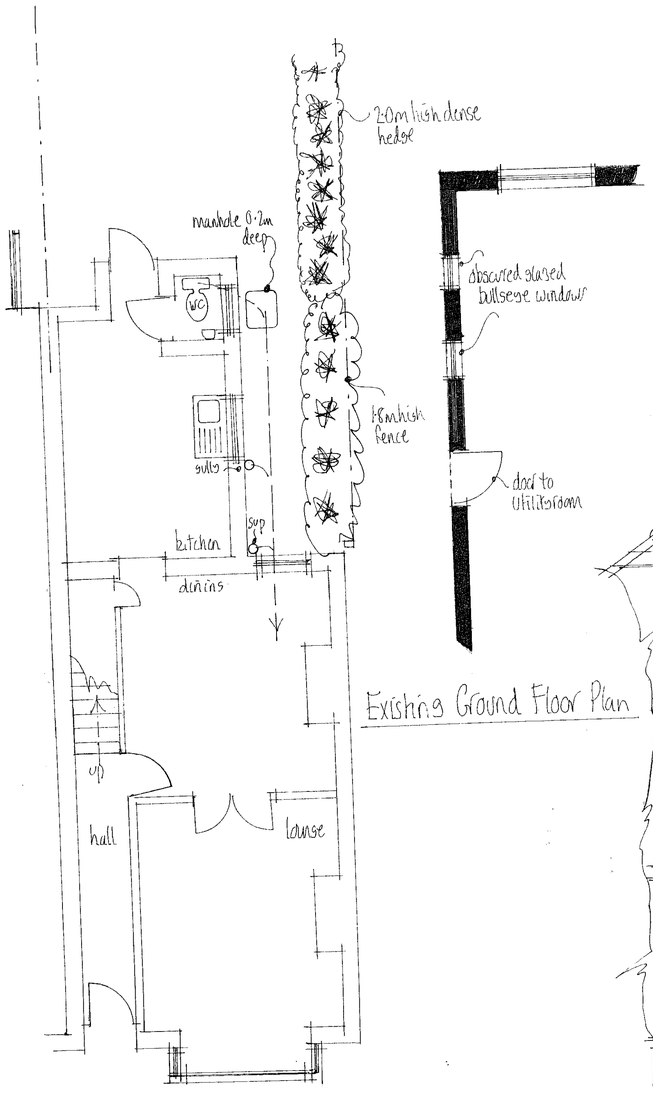


Existing Ground Floor Plan

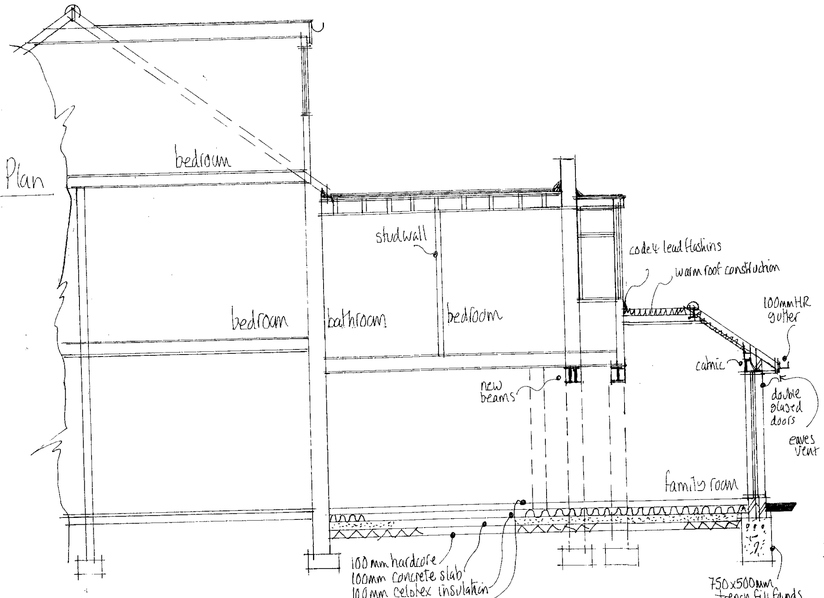

Section through

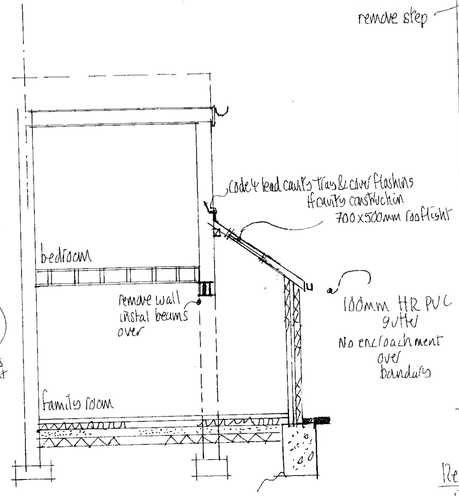

Section through

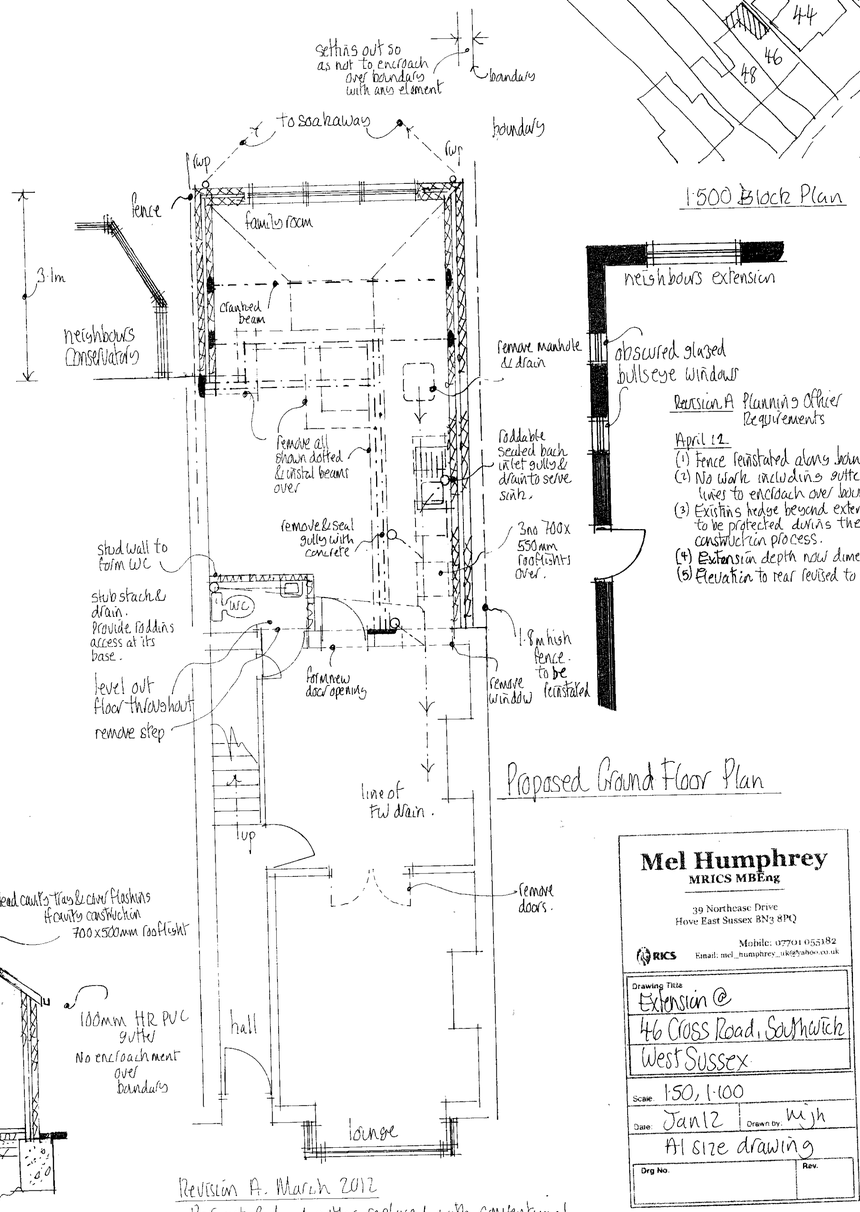

Proposed Ground Floor Plan

Revision A Planning officer Requirements

April 12

(1) Fence reinstated along boundary
(2) No work including gutter lines to encroach over boundary
(3) Existing hedge beyond extension to be protected during the construction process.
(4) Extension depth now dimensioned
(5) Elevation to rear revised to suit

Mel Humphrey
MRICS MBEng
39 Northease Drive
Hove East Sussex BN3 8PQ
Mobile: 07701 055182
RICS Email: mel_humphrey_uk@yahoo.co.uk

Drawing Title: Extension @ 46 Cross Road, Southwick West Sussex

Scale: 1:50, 1:100

Date: Jan 12 Drawn by: MJH

A1 size drawing

Org No. Rev.

Revision A. March 2012

Parapet & lead gutter replaced with conventional eaves.
Fence confirmed to remain.