This drawing is not to be scaled. All dimensions to be checked on site. This drawing is to be read in conjunction with all relevant consultants drawings and specifications. This drawing is copyright and must not be reproduced without prior written agreement by the designer.

-	-	-
A	08/05/25	Addition of north points



North Elevation As Existing
Scale: 1:100



East Elevation As Existing
Scale: 1:100



West Elevation As Existing
Scale: 1:100

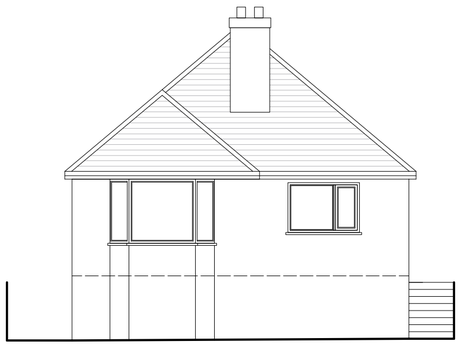

South Elevation As Existing
Scale: 1:100

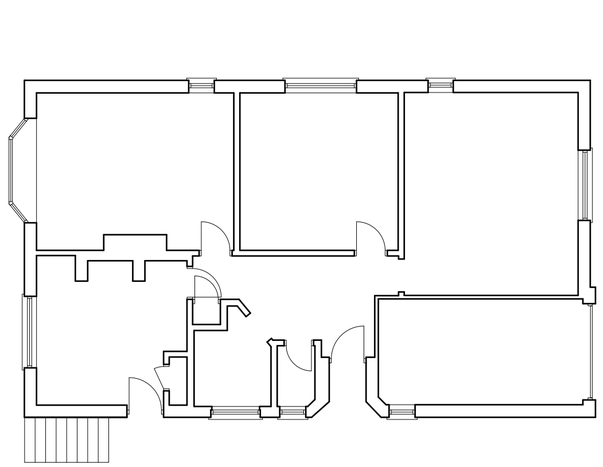

Ground Floor Plan As Existing
Scale: 1:100

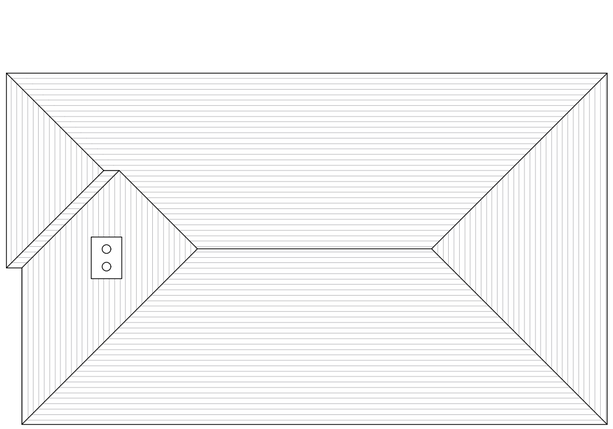

Roof Plan
Scale: 1:100

0 5 10 M
1:100@ A2

T. Pickett Designer
Penleigh, Penhallick, Coverack, Helston, Cornwall TR12 6SG
telephone: 01326 280237 email: tim_tpd001@aol.com

Project:
Wilby Avenue, Southwick

West Sussex

Plans & Elevations As Existing

Client:
Mr M Lowe

Date:	Scale:	Dwg No:
Apr'25	1:100	25-05-01-A