This drawing is not to be scaled. All dimensions to be checked on site. This drawing is to be read in conjunction with all relevant consultants drawings and specifications. This drawing is copyright and must not be reproduced without prior written agreement by the designer.

A	08/05/25	Addition of north points
B	20/05/25	Note added



North Elevation As Proposed
Scale: 1:100



East Elevation As Proposed
Scale: 1:100



West Elevation As Proposed
Scale: 1:100



South Elevation As Proposed
Scale: 1:100

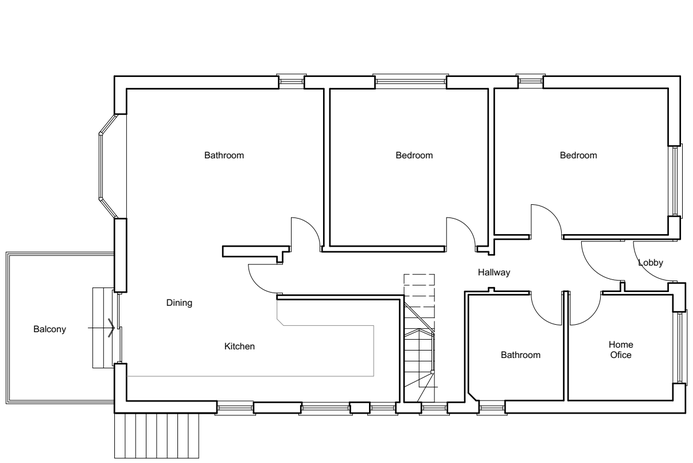

Ground Floor Plan As Proposed
Scale: 1:100

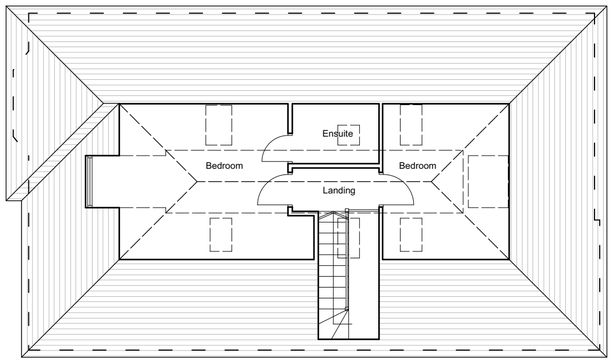

First Floor Plan As Proposed
Scale: 1:100

0 5 10 M
1:100@ A2

Note

All works to, and within, the existing roof structure fall under the permitted development rights for detached dwelling as set out in the General Permitted Development Order 1990 (As Amended)

T. Pickett Designer
Penleigh, Penhallick, Coverack, Helston, Cornwall TR12 6SG
telephone: 01326 280237 email: tim_tpd001@aol.com

Project:
Wilby Avenue, Southwick
West Sussex
Plans & Elevations As Proposed

Client:
Mr M Lowe

Date:	Scale:	Dwg No:
Apr'25	1:100	25-05-02-B