This drawing is not to be ~~scaled~~. All dimensions to be checked on site. This drawing is to be read in conjunction with all relevant consultants drawings and specifications. This drawing is copyright and must not be reproduced without prior written agreement by the designer.

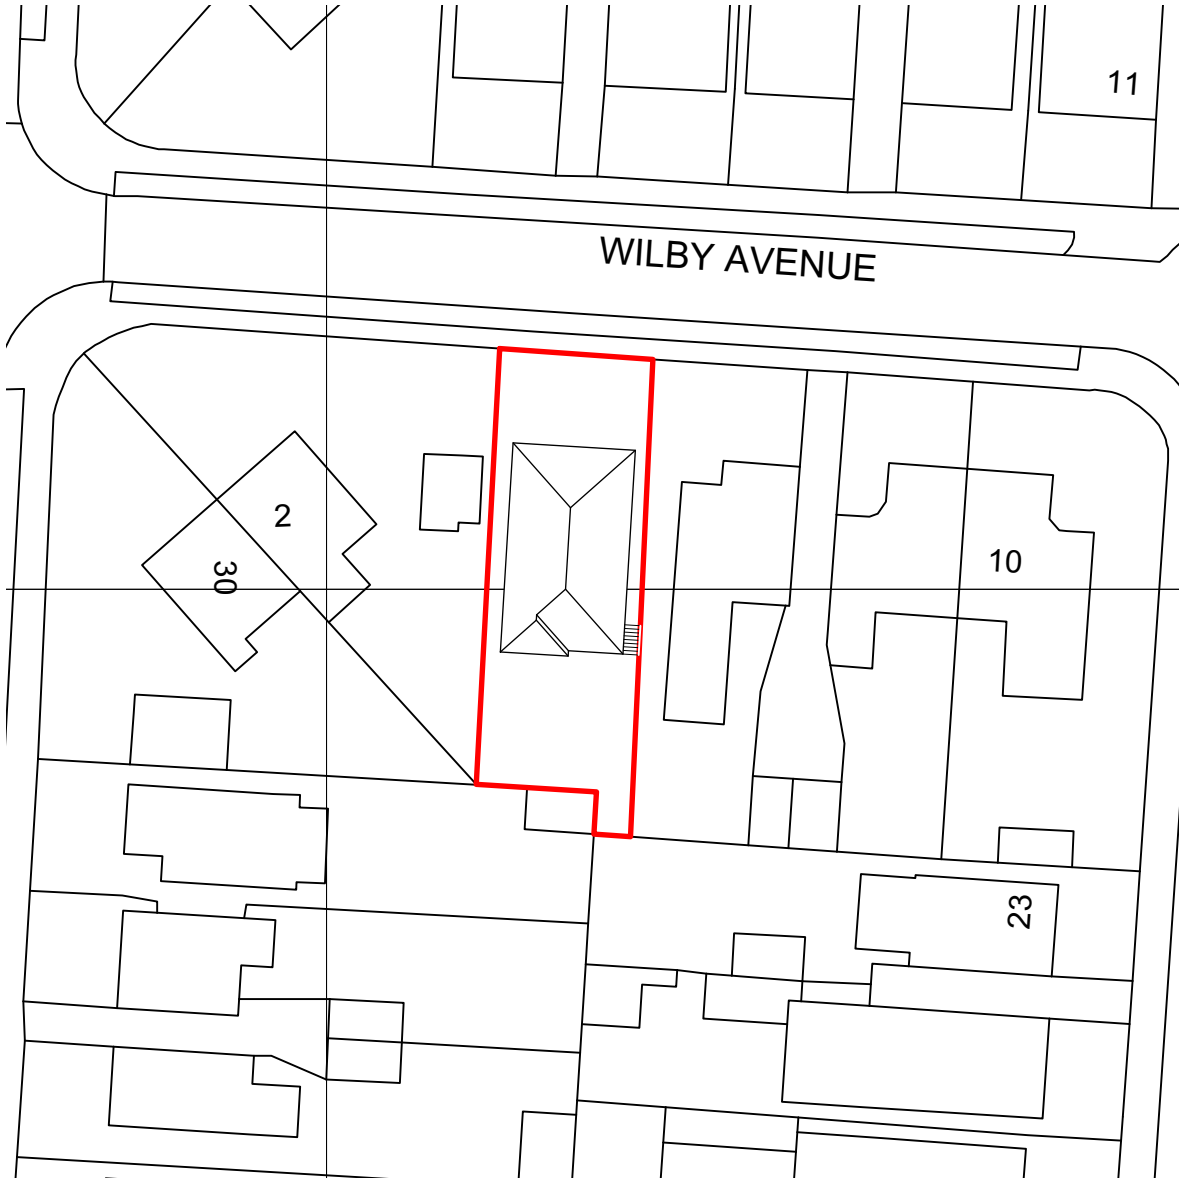

Site / Block Plan As Existing

Scale: 1:500

0 25 50 M

1:500 @ A4

T. Pickett Designer

Penleigh, Penhallick, Coverack, Helston, Cornwall TR12 6SG
telephone: 01326 280237 email: tim_tpd001@aol.com

Project:

Wilby Avenue, Southwick

West Sussex

Site Block As Existing

Client:

Mr M Lowe

Date:	Scale:	Dwg No:
Apr'25	1:500	25/05/03