This drawing is not to be ~~scaled~~. All dimensions to be checked on site. This drawing is to be read in conjunction with all relevant consultants drawings and specifications. This drawing is copyright and must not be reproduced without prior written agreement by the designer.

A	08/05/25	Drawing number updated
B	20/05/25	Note added

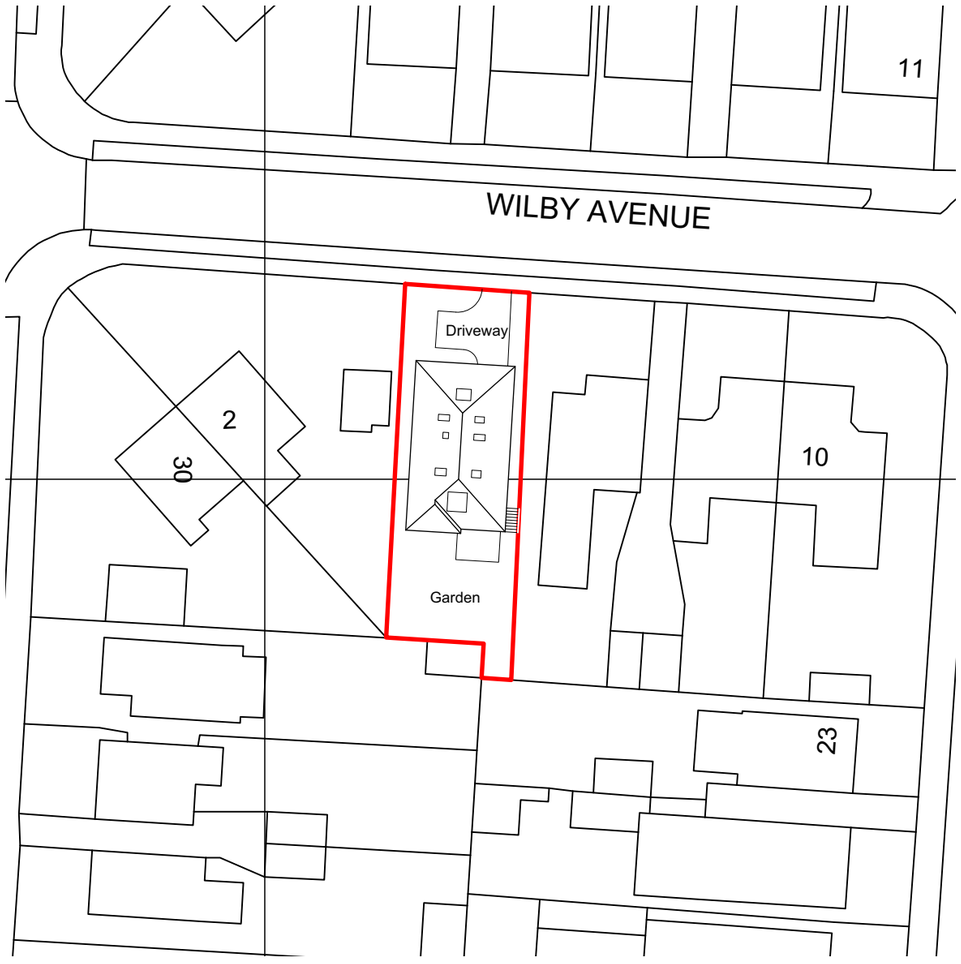

Site / Block Plan As Proposed
Scale: 1:500

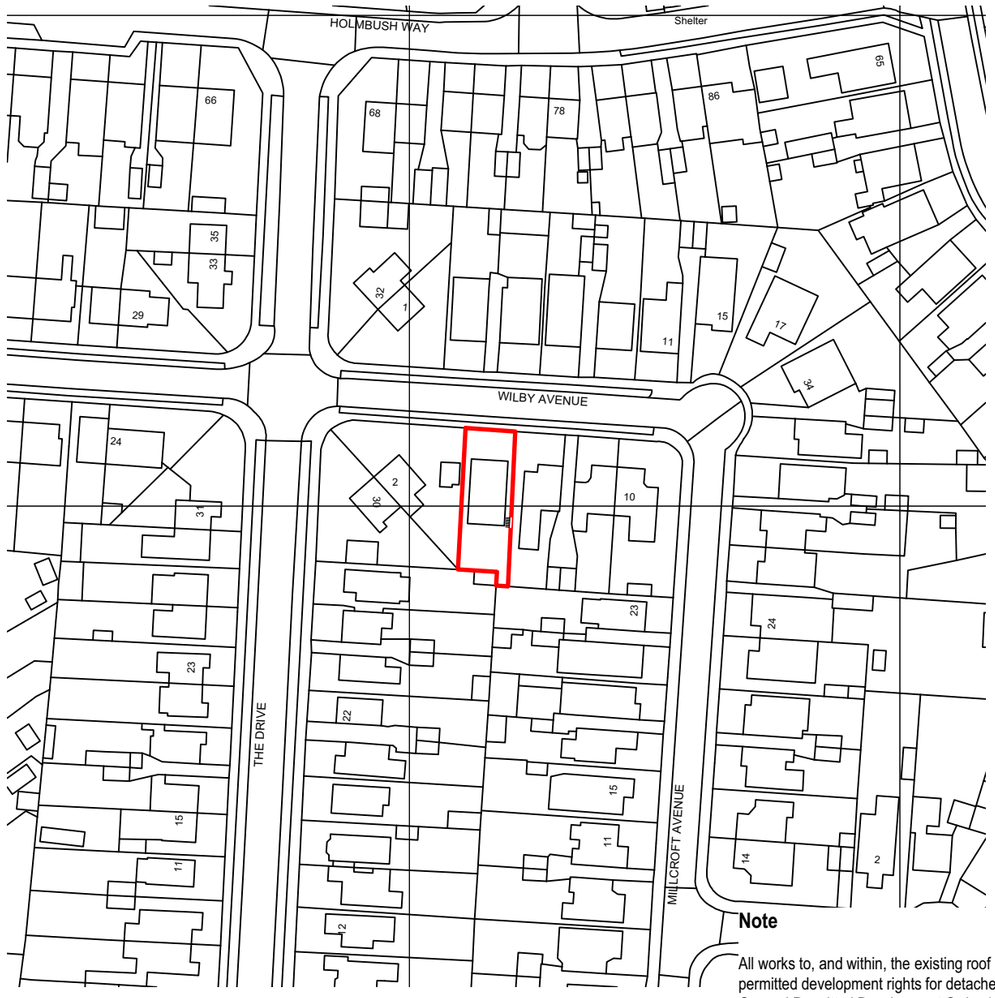

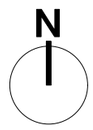

Note

All works to, and within, the existing roof structure fall under the permitted development rights for detached dwelling as set out in the General Permitted Development Order 1990 (As Amended)

Site Location Plan
Scale: 1:1250

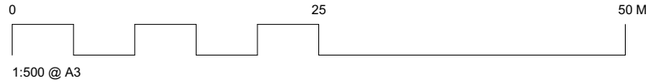

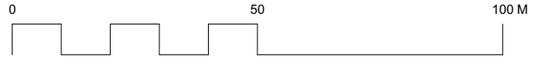

T. Pickett Designer

Penleigh, Penhallick, Coverack, Helston, Cornwall TR12 6SG
telephone: 01326 280237 email: tim_tpd001@aol.com

Project:

Wilby Avenue, Southwick

West Sussex

Site Block & Location Plan As Proposed

Client:

Mr M Lowe

Date:	Scale:	Dwg No:
Apr'25	1:500, 1:1250	25-05-04-B