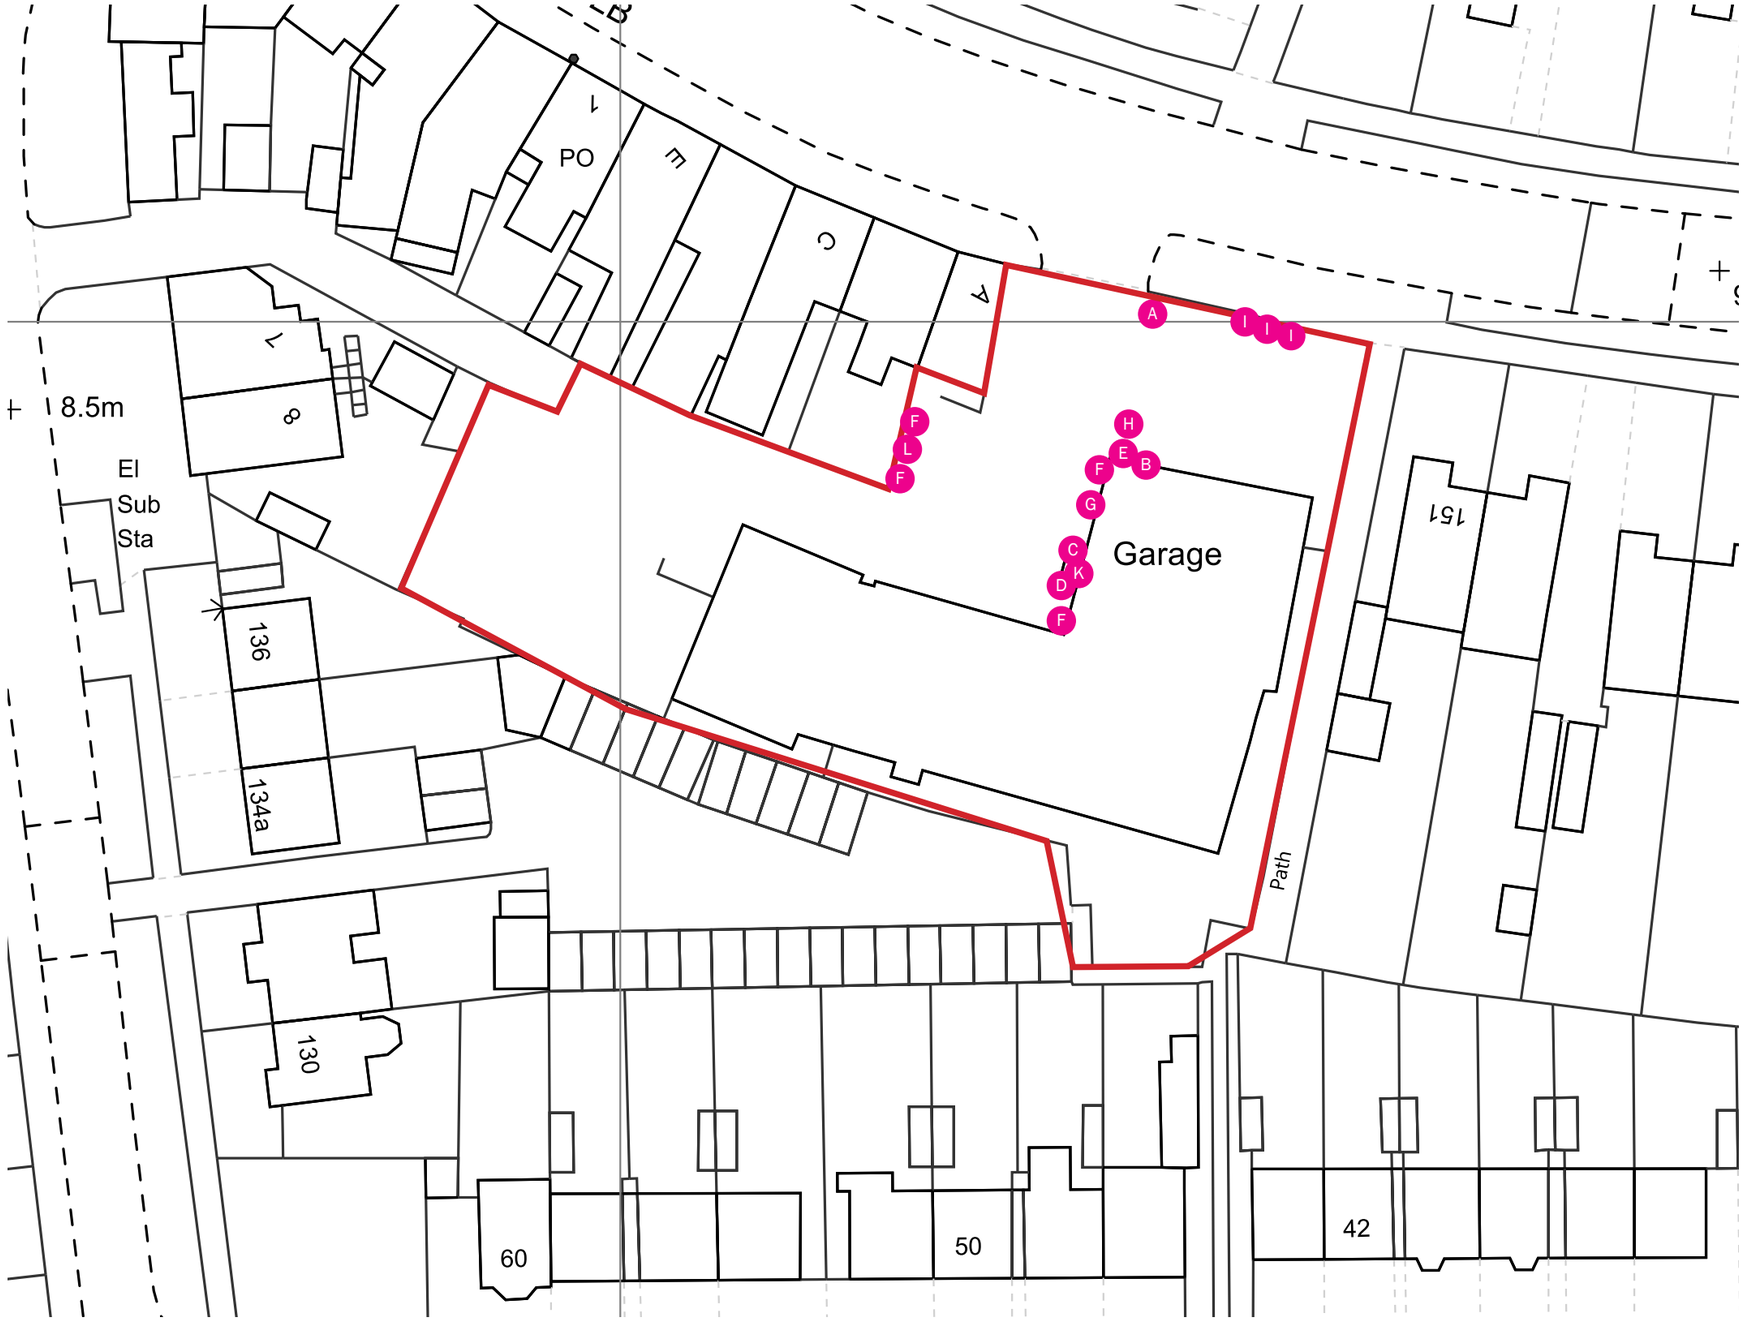


- A 5.5m PYLON
- B 3.6m WALL MOUNTED MONOLITH
- C BUILT UP LETTERS
- D OPENING HOURS
- E DIRECTIONAL TOTEM
- F SINGLE LEG SS PS - 'P' LOGO - 4 QTY
- G SINGLE LEG SS PS - 'DISABLED' LOGO
- H SELEKT COMMS PANEL
- I 6m SELEKT FLAG POLES - 3 QTY
- K 4.8m ENTRANCE PORTAL
- L POWER STOP TOTEM

N

OS MAP
SCALE 1:500

SCALE 1 : 500
0 5 10 15 20 25
METRES

CLIENT : VOLVO
PROJECT : EXTERNAL SIGNAGE
SITE REFERENCE : VOLVO - CAFFYNS WORTHING

PRODUCT TYPE/DOCUMENT TITLE : SITE SCHEDULE
PAGE TITLE : OS MAP
DRAWING NO : SS-VOL-V25433-1.2
PAGE : 2/19

DESIGN STATUS : NOT FOR CONSTRUCTION

REV :	BY:	SCALE @ A3 :	ISSUE :	DATE :
C	KG	AS SHOWN	3	26.06.23

© COPYRIGHT MERSON GROUP