



EXISTING GROUND FLOOR PLAN
SCALE 1:100

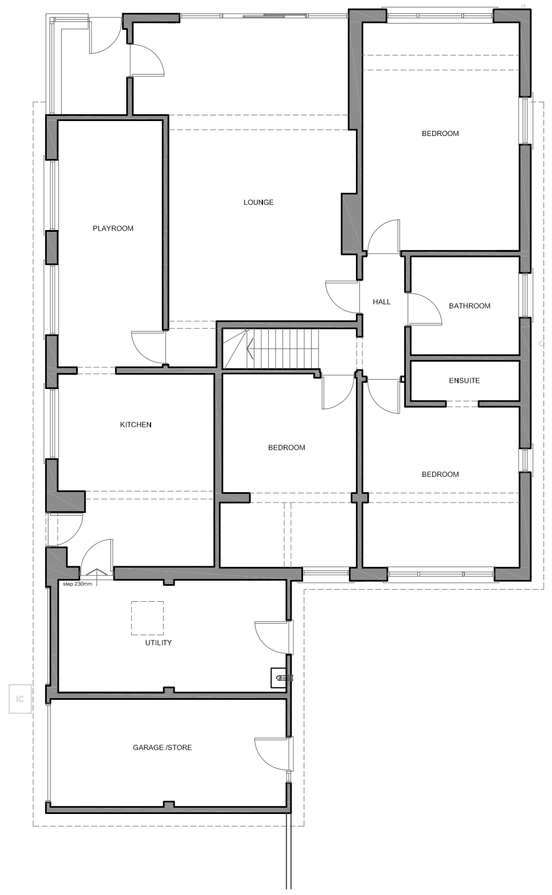


EXISTING ATTIC FLOOR PLAN
SCALE 1:100

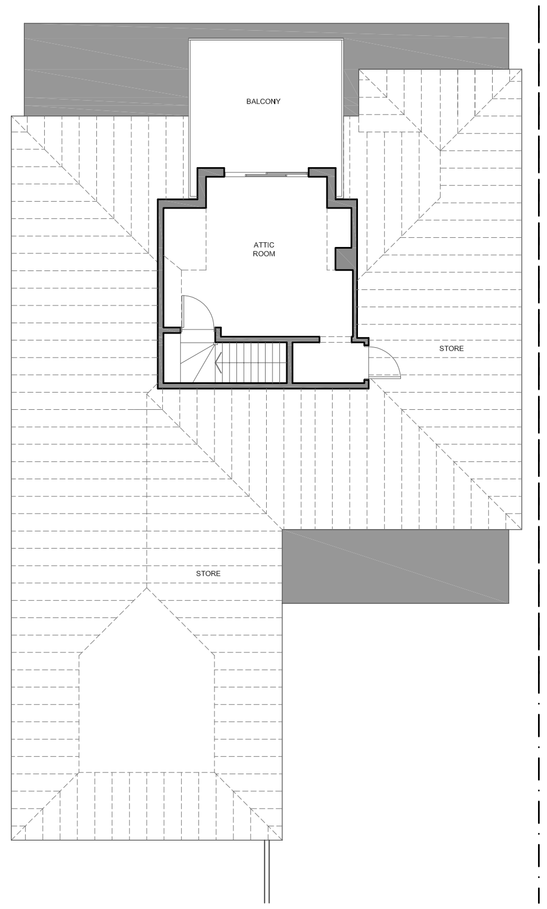

EXISTING NORTH FRONT ELEVATION
SCALE 1:100



EXISTING EAST SIDE ELEVATION
SCALE 1:100

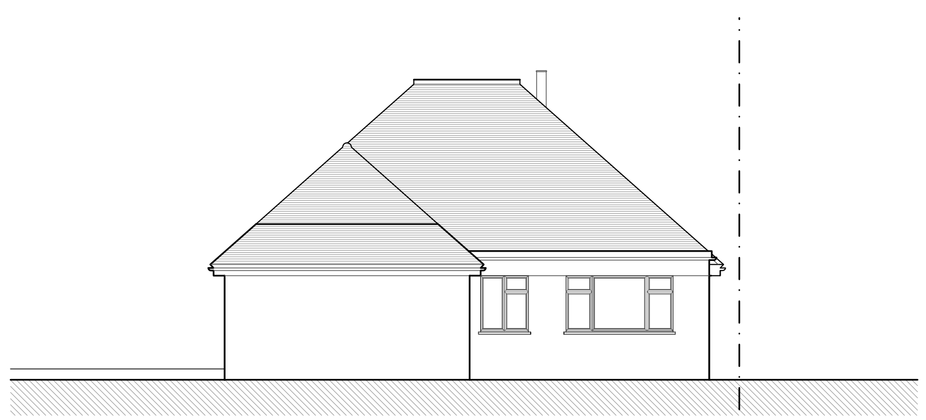

EXISTING SOUTH REAR ELEVATION
SCALE 1:100



EXISTING WEST SIDE ELEVATION
SCALE 1:100

Status:

PRELIMINARY

Job Title: 10 Beach Road, Shoreham, BN43 5LJ

Client: Mr & Mrs Heath

Drawing Title:

Planning Application -
Existing Drawings

Scale:	Drawn By:	Date:
1:100 @ A1	LJG	09.02.2021
Job Number:	**Drawing Number:**	**Rev:**
277	003	-