

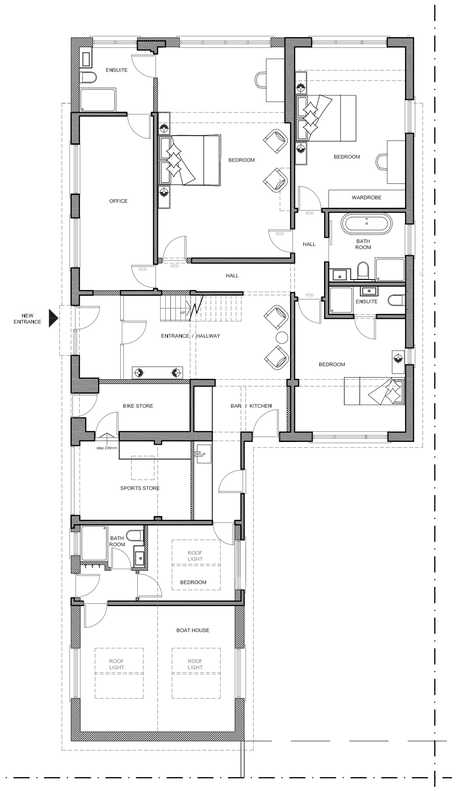


PROPOSED GROUND FLOOR PLAN
SCALE 1:100

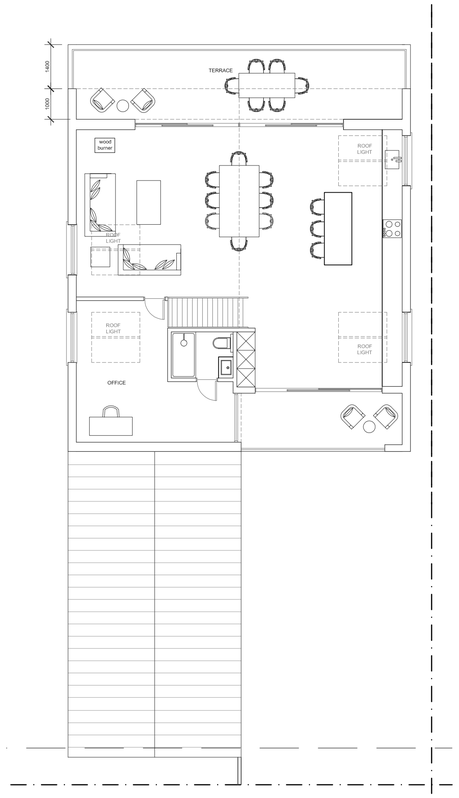


PROPOSED ATTIC FLOOR PLAN
SCALE 1:100

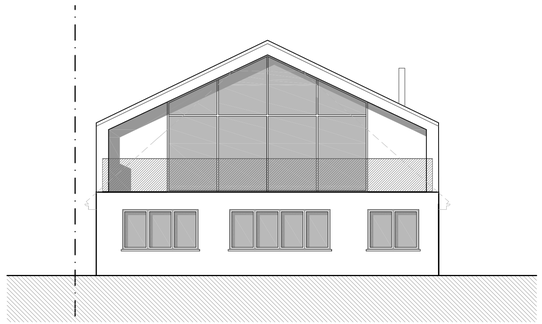

PROPOSED SOUTH FRONT ELEVATION
SCALE 1:100



PROPOSED EAST SIDE ELEVATION
SCALE 1:100

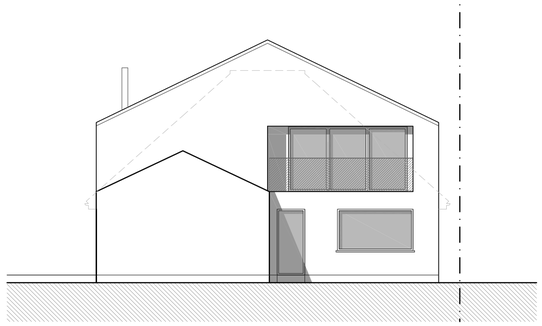

PROPOSED NORTH REAR ELEVATION
SCALE 1:100

PROPOSED WEST SIDE ELEVATION
SCALE 1:100

1:100 1 2 3 4 5 6 7 8 9 10m

Status:

PRELIMINARY

Job Title: 10 Beach Road, Shoreham, BN43 5LJ

Client: Mr & Mrs Heath

Drawing Title:

Planning Application -
Proposed Drawings

Scale:	Drawn By:	Date:
1:100 @ A1	LJG	09.02.2021
Job Number:	**Drawing Number:**	**Rev:**
277	004	-