
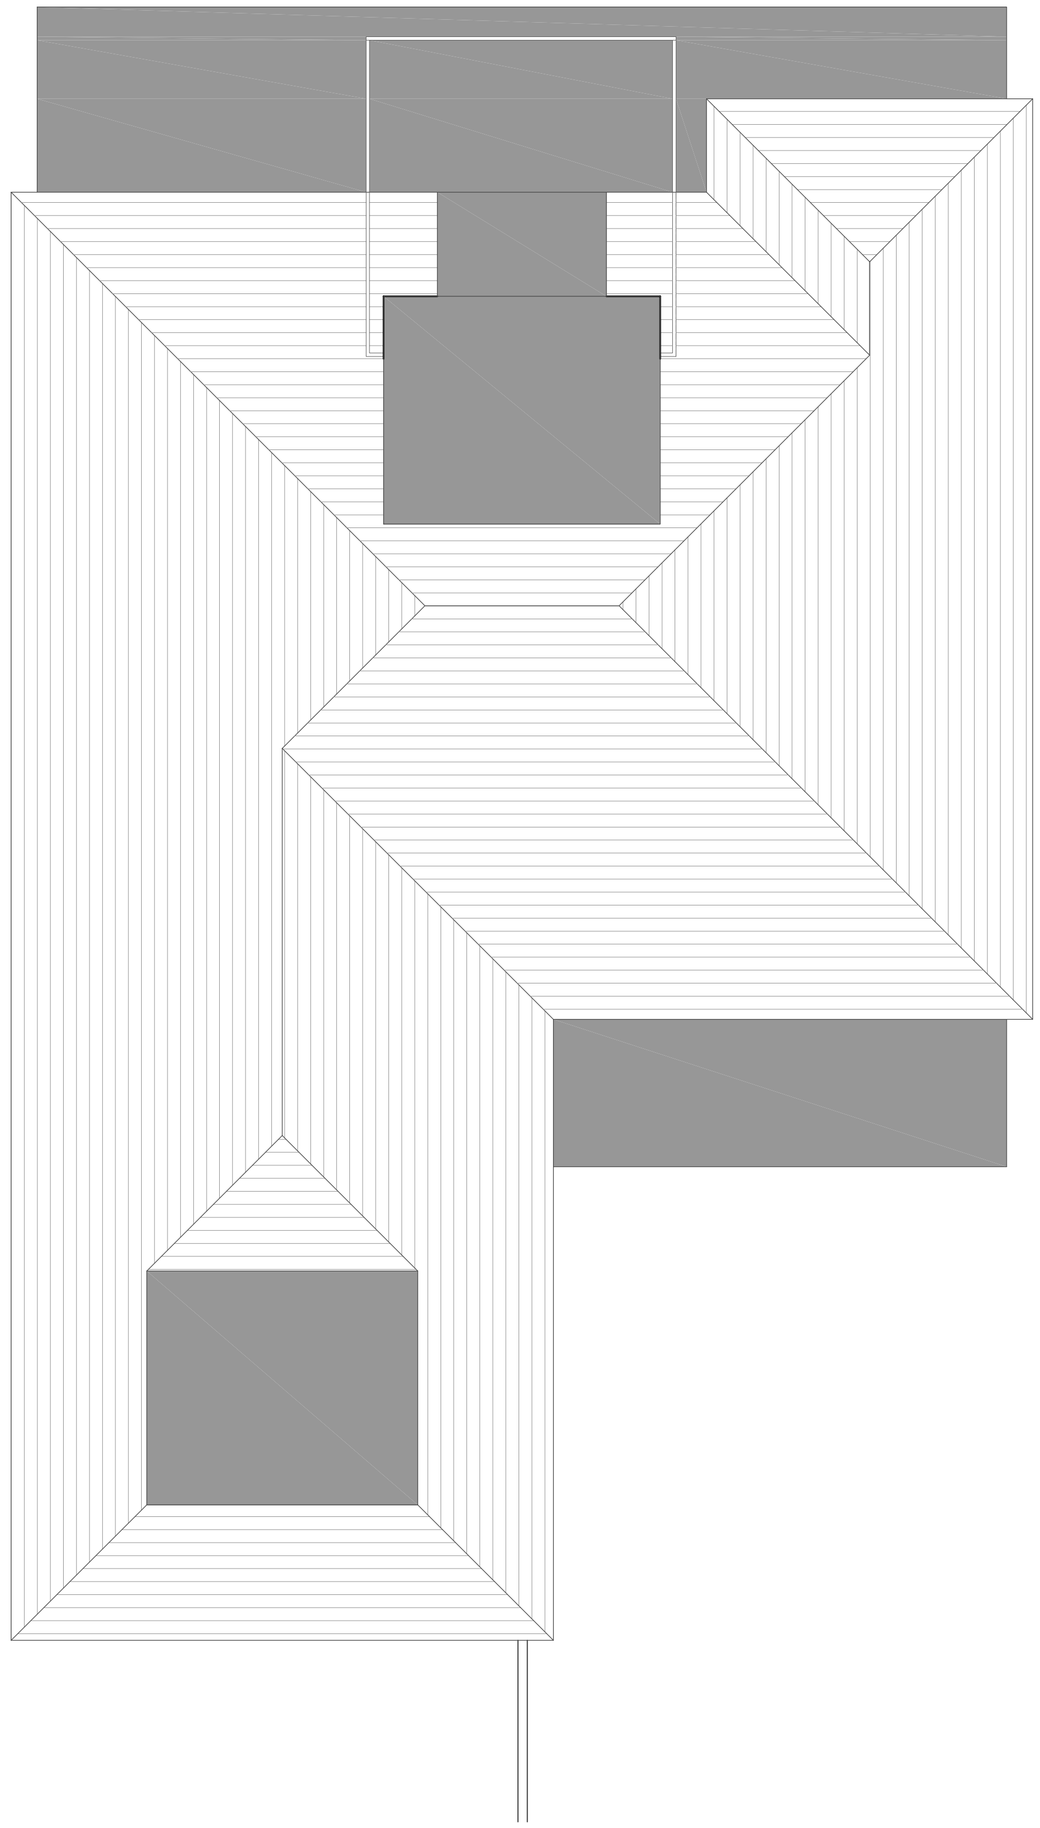


01 EXISTING ROOF PLAN

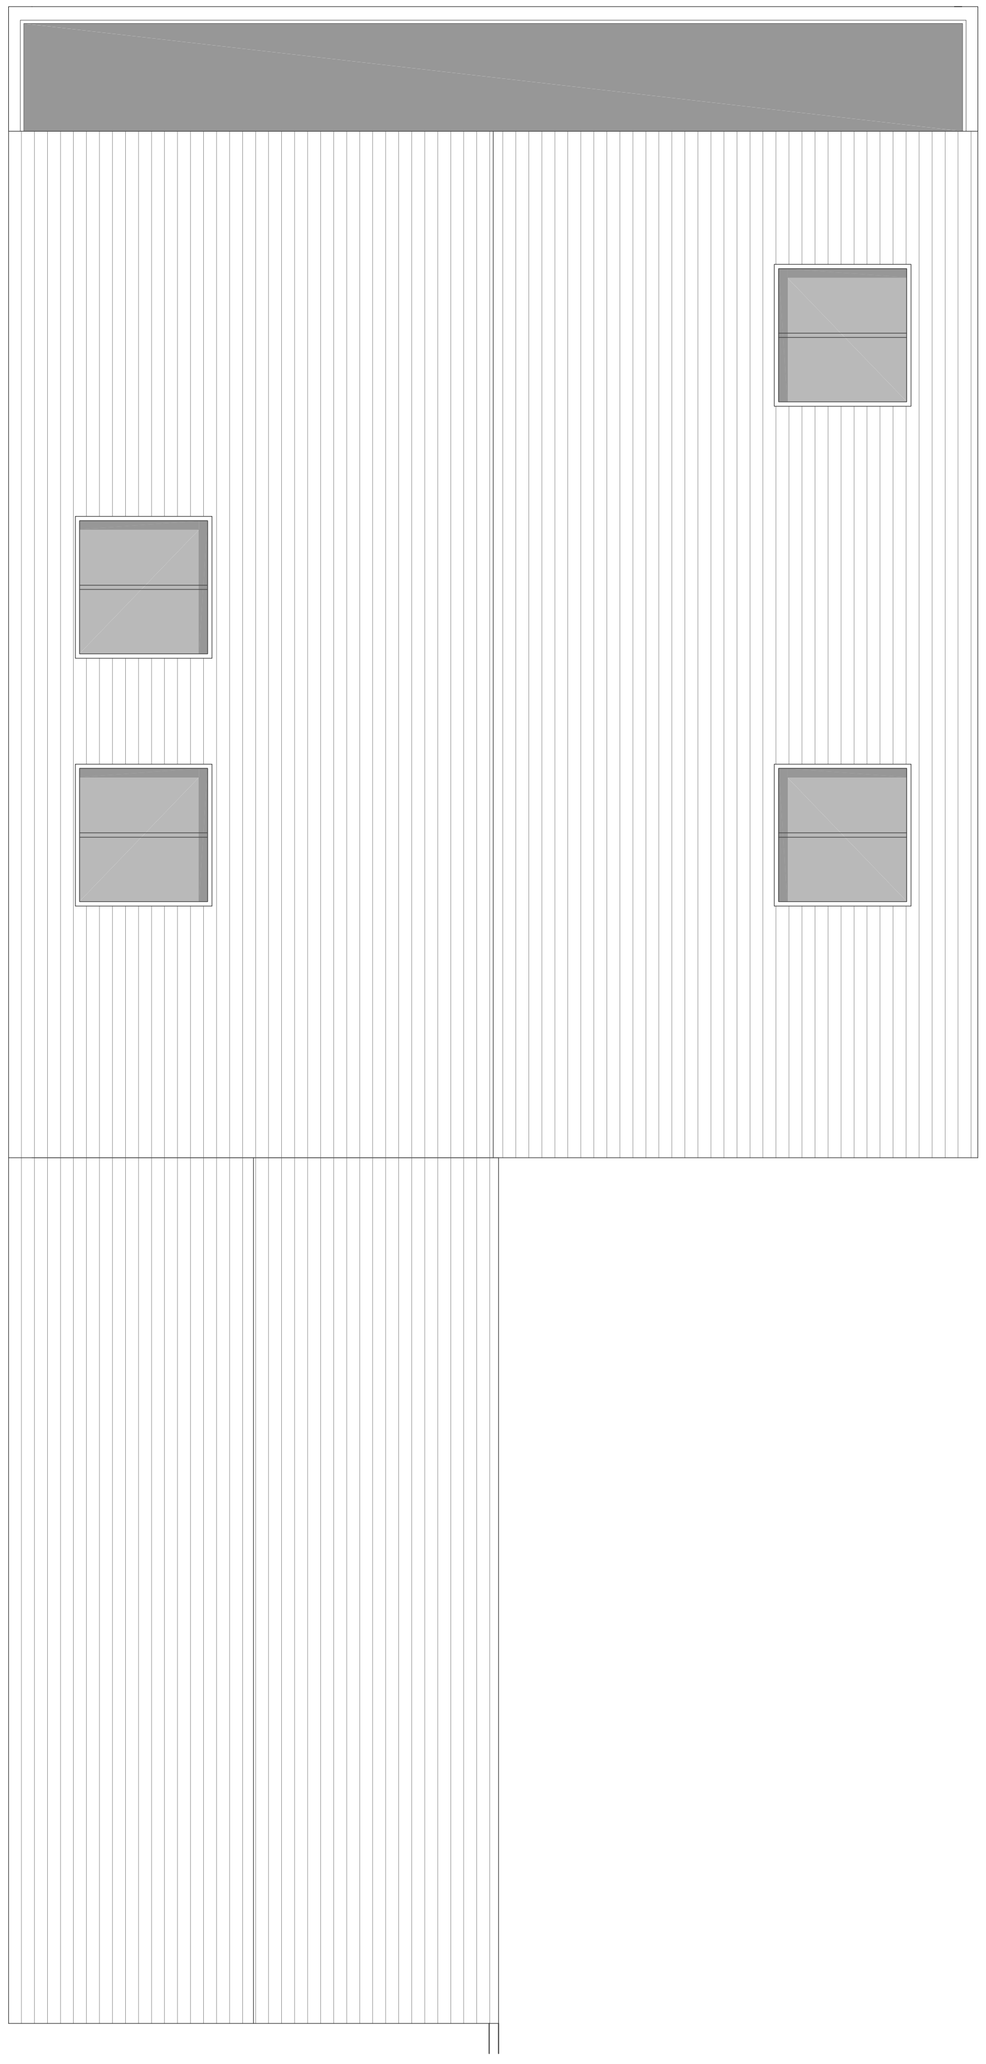

02 PROPOSED ROOF PLAN

1:50 0.5 1.0 1.5 2.0 2.5 3.0 3.5 4.0 4.5 5.0 m

Status:

Job Title: 10 Beach Road, Shoreham, BN43 5LJ

Client: Mr & Mrs Heath

Drawing Title:

Detail Drawings -
Existing & Proposed Roof Plans

Scale:	Drawn By:	Date:
1:50 @ A1	LJG	24.04.2023
Job Number:	**Drawing Number:**	**Rev:**
277	005	-