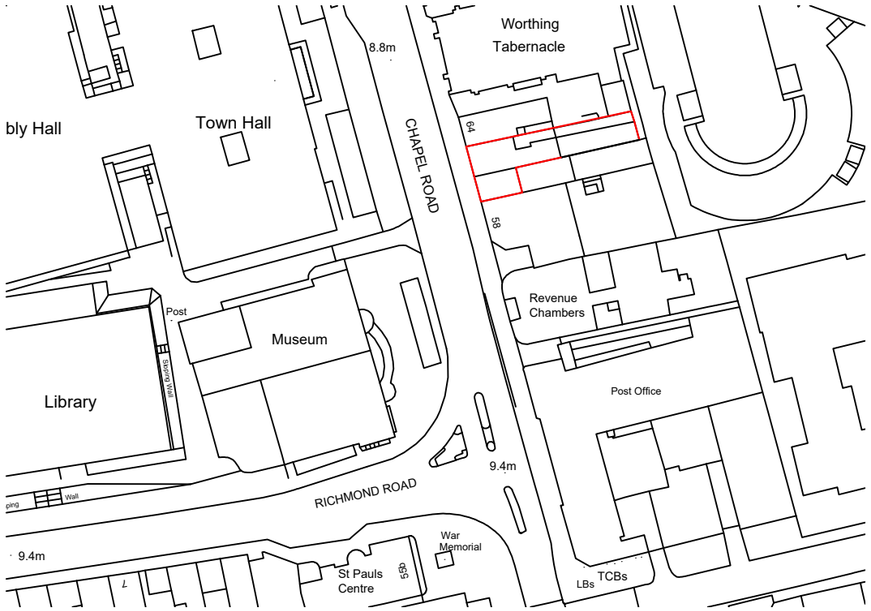

60-62 Chapel Road, Worthing, BN11 1BN - Location Plan

Scale: 1:1250 @ A3

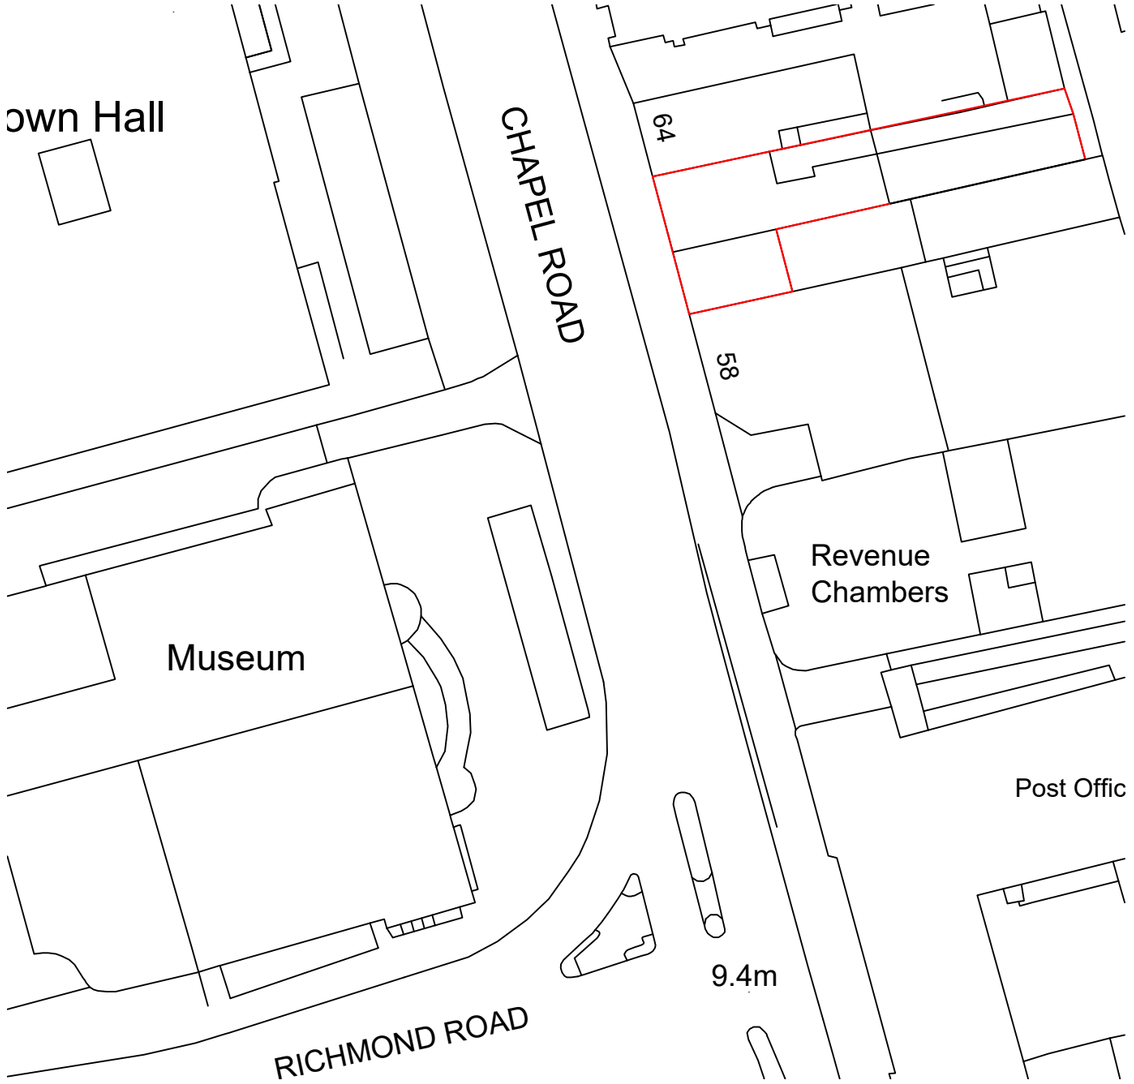

60-62 Chapel Road, Worthing, BN11 1BN - Block Plan

Scale: 1:500 @ A3

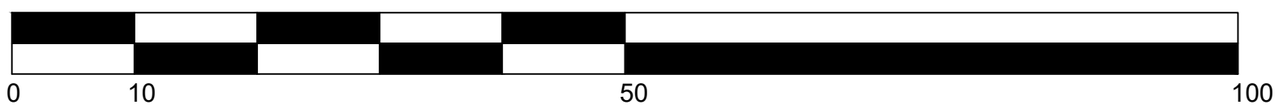

Legend:

Building / Demise Outline

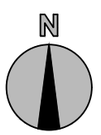

All measurements are to be checked on-site for validation and authenticity with layouts indicative only

No amendments or copies are to be produced without prior consent from Rapleys LLP.

Ref	Date	Revision
-	-	-

Client
My Dentist

Job Title
60-62 Chapel Road, Worthing, BN11 1BN

Drawing Title
Location & Block Plan

Scale	Size	Date	Drawn
See drawing	A3	Jan 2024	AS

RAPLEYS

RAPLEYS LLP
66 St James Street,
London SW1A 1NE
Tel: 0370 777 6292
www.rapleys.com

DRAWING NO:
ST-001 23-02333