

DO NOT SCALE FROM THIS DRAWING

1m 2m 3m 4m 5m 6m 7m 8m 9m 10m

1:50 Scale Bar

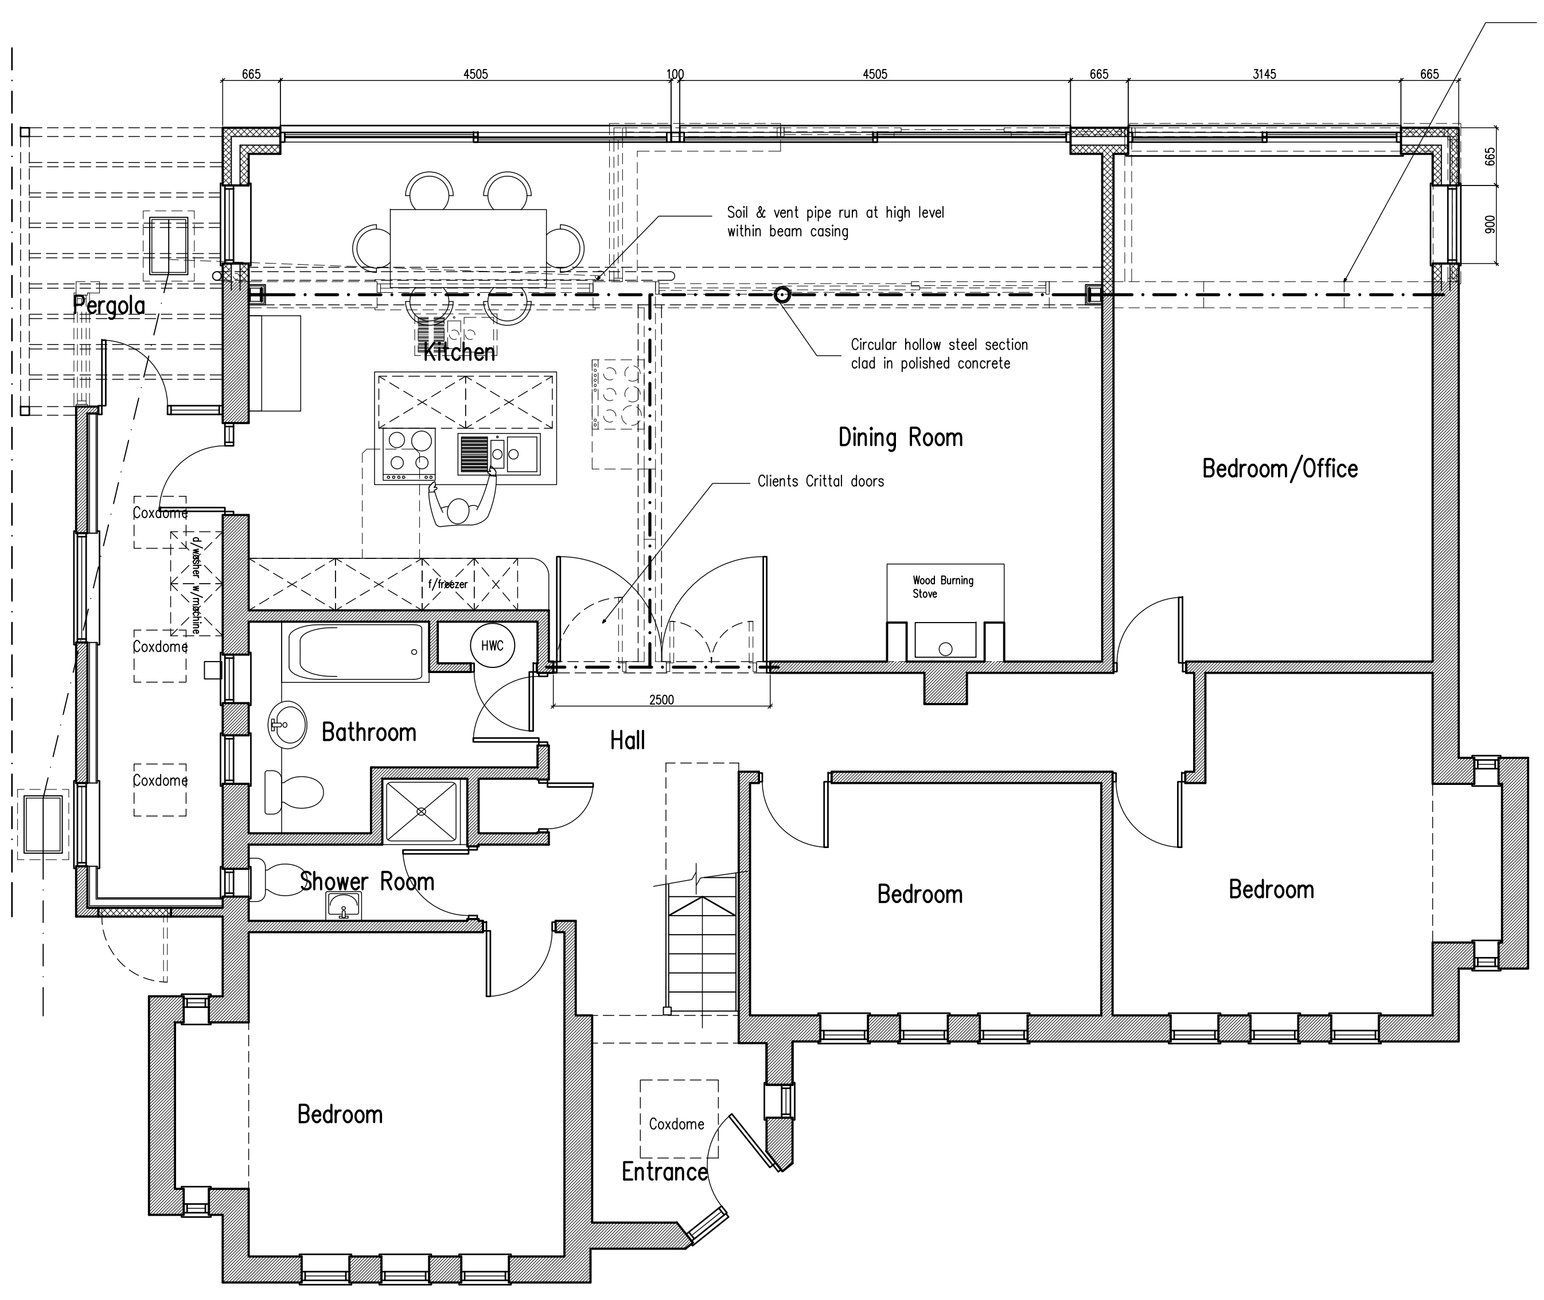

Proposed Ground Floor Plan

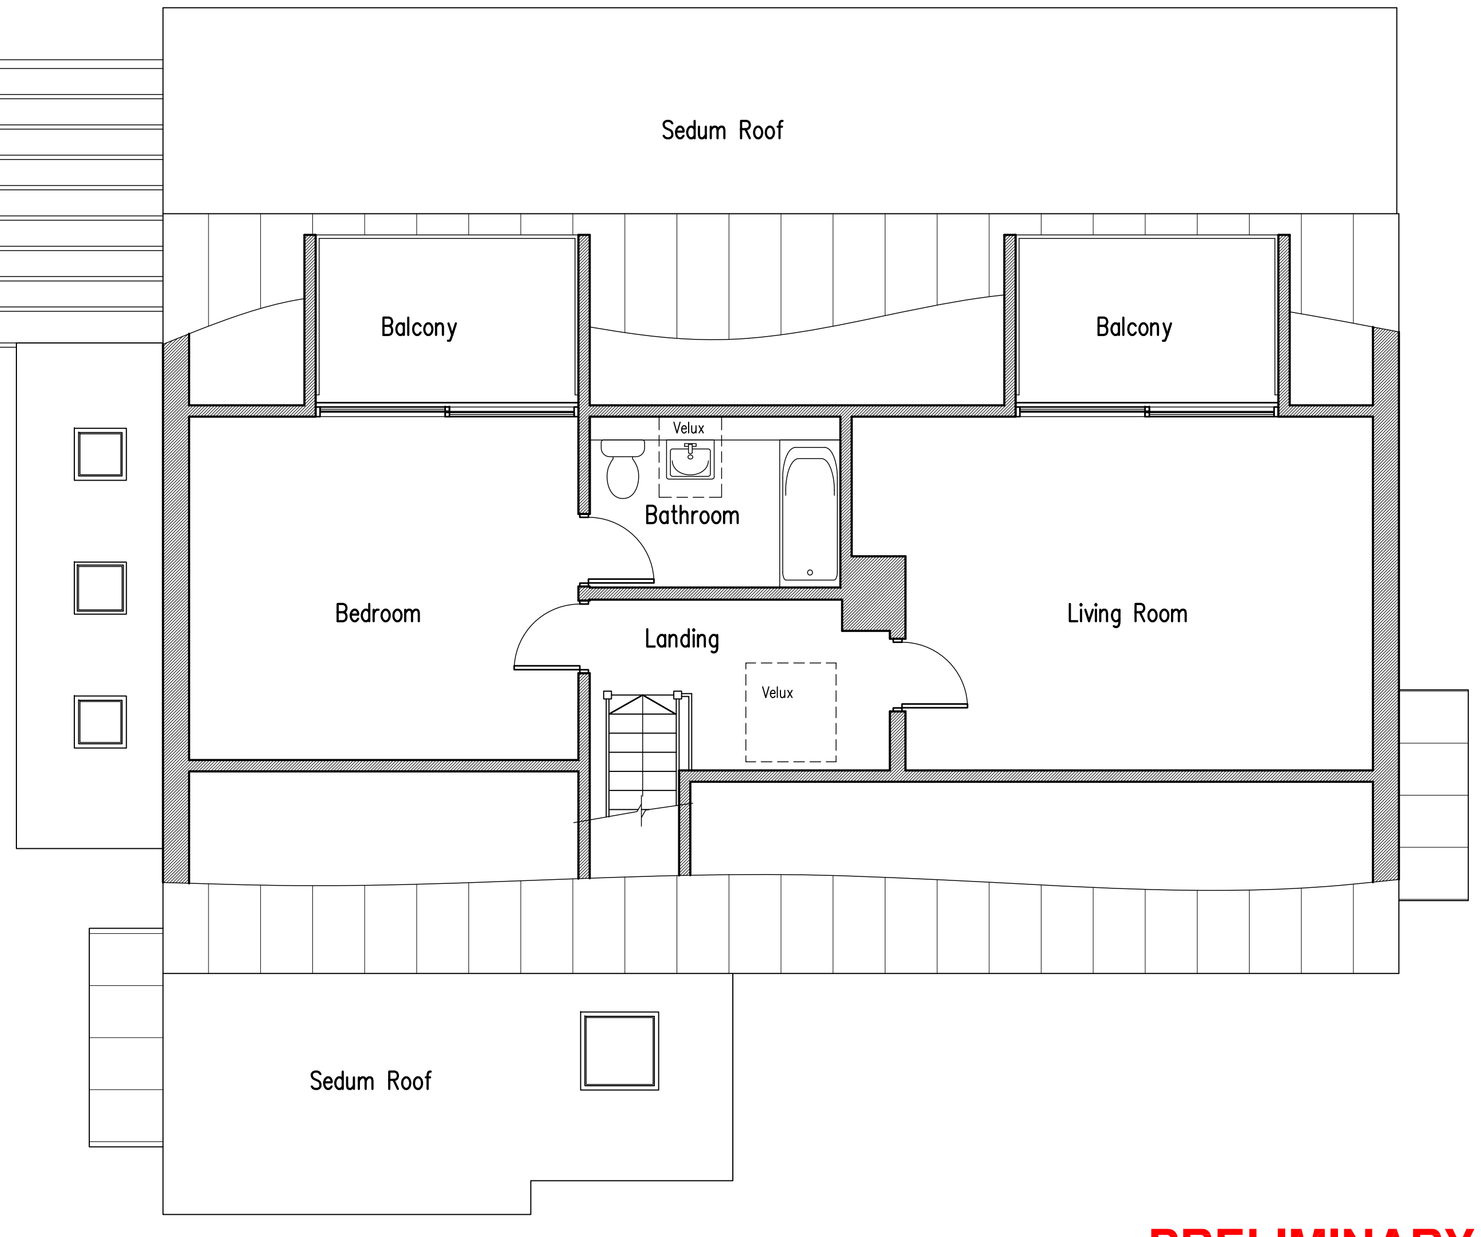

Proposed First Floor Plan

PRELIMINARY
Subject to LA approval

B	07.09.17	Flat roof added to front elevation
A	11.08.17	Client's requirements added

Proposed Single Storey Rear Extension & Internal Alterations at: 96 Old Fort Road, Shoreham-By-Sea

rja Planning & Building Consultants Ltd.
1st Floor
10 High Street
Shoreham-By-Sea
West Sussex BN43 5DA
t: 01273 467297 mob: 07971 375739
e: rex@rjapbc.co.uk web: www.rjapbc.co.uk

Chartered Institute of Architectural Technologists

PROJECT: 96 Old Fort Road, Shoreham-By-Sea, West Sussex

DRAWING TITLE: Proposed Floor Plans

CLIENT: Dr S & Dr L Thompson

DWG NO: 17645-03

REVISION: B

SCALE: 1:50 @ A1

DATE: 21.06.17

DRAWN: rex