A3 PAPER SIZE

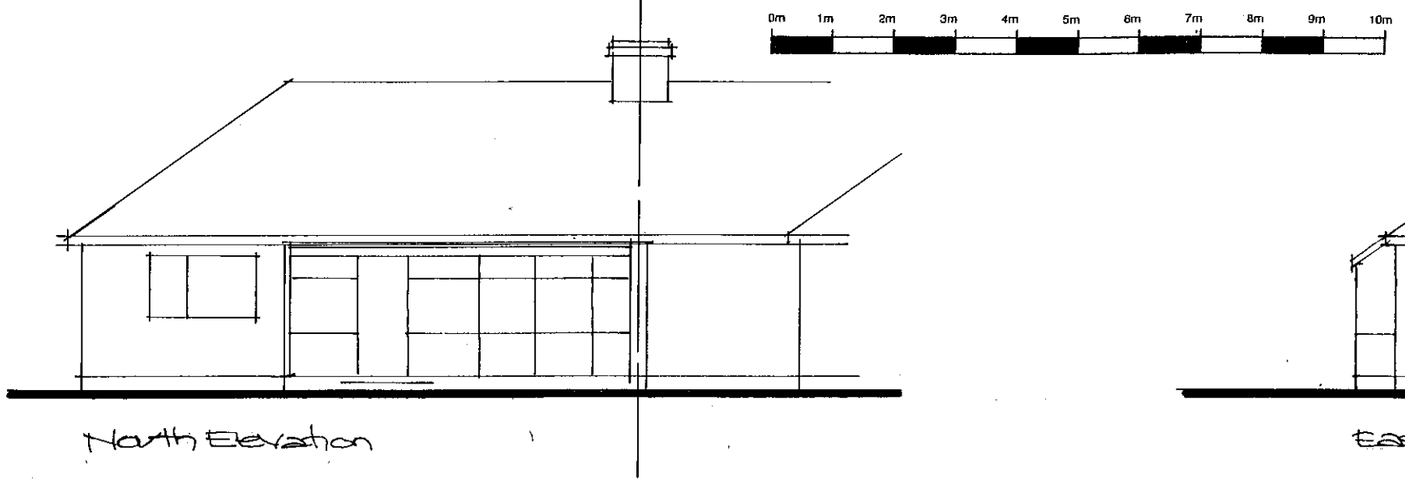

North Elevation

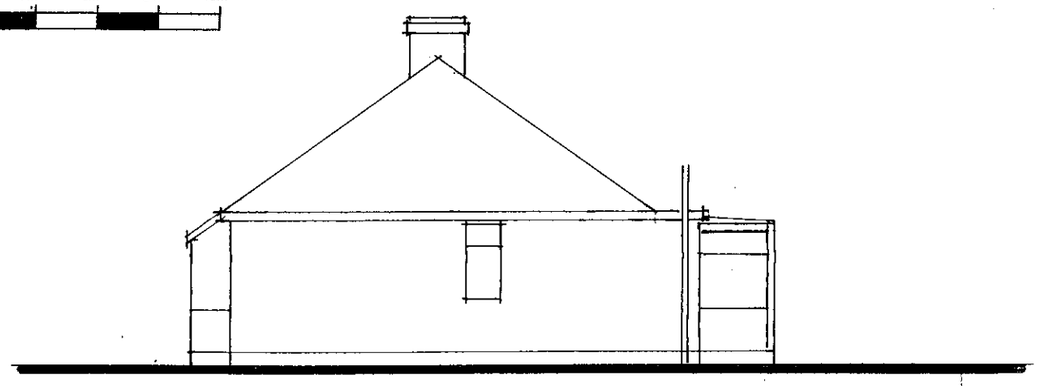

East Elevation

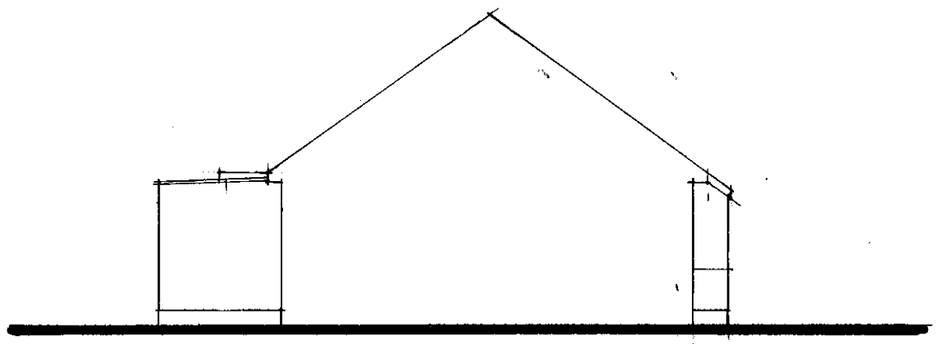

West Elevation

Existing Elevations - scale: 1/100

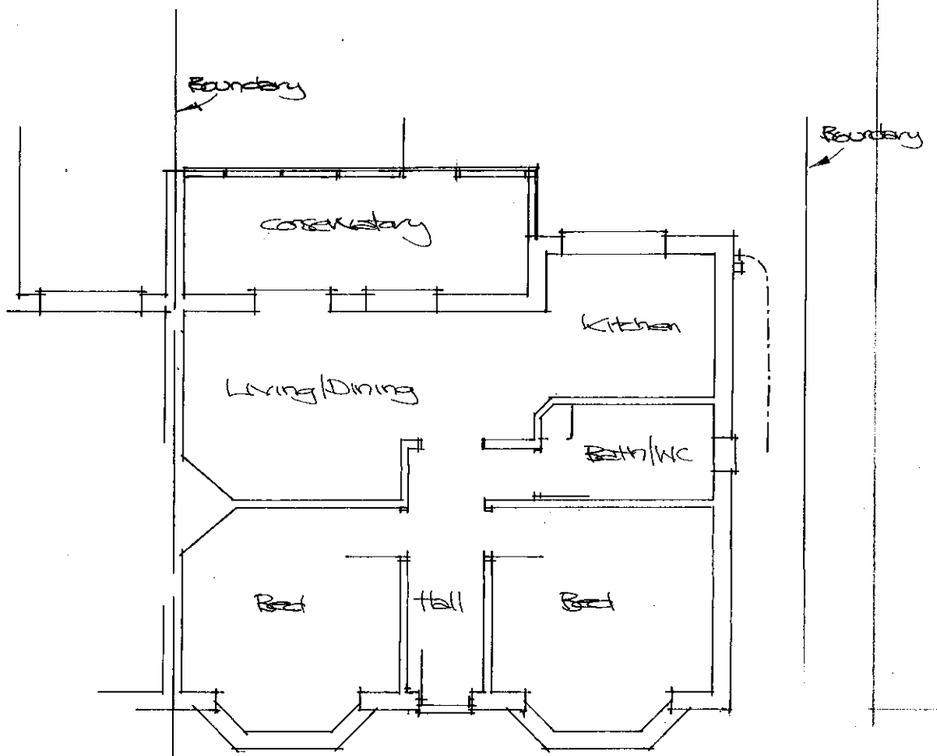

Existing Ground Floor Plan - scale: 1/100

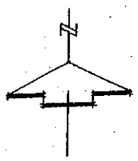

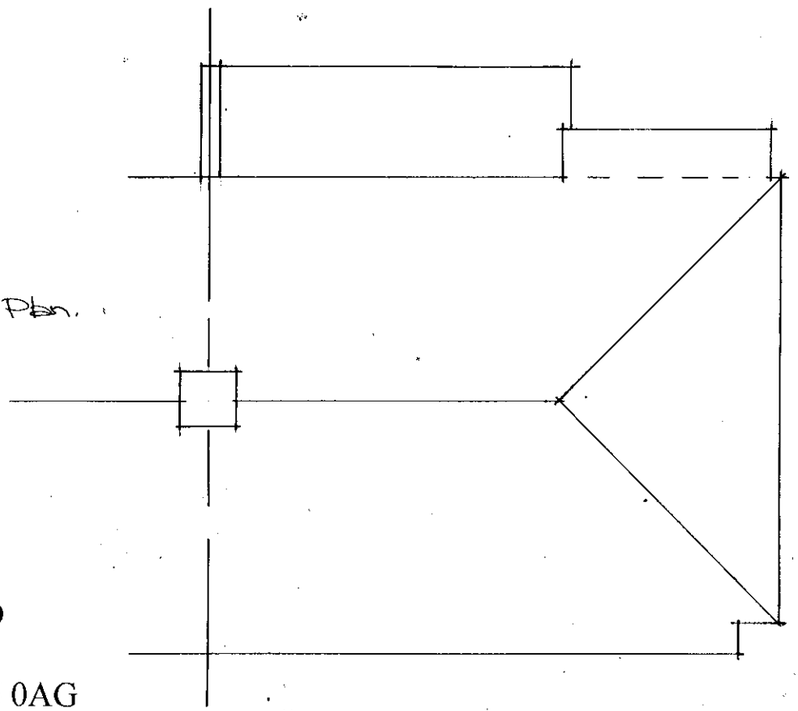

Existing Roof Plan.
Scale: 1/100

58 COKEHAM ROAD
SOMPTING
WEST SUSSEX BN15 0AG

Paul Trussler
44 FirleRoad
Lancing
West Sussex
BN15 0NZ

Drawing No. 24/58/2