
Rosslyn Lodge, 49 Rosslyn Road, Shoreham-by-Sea.

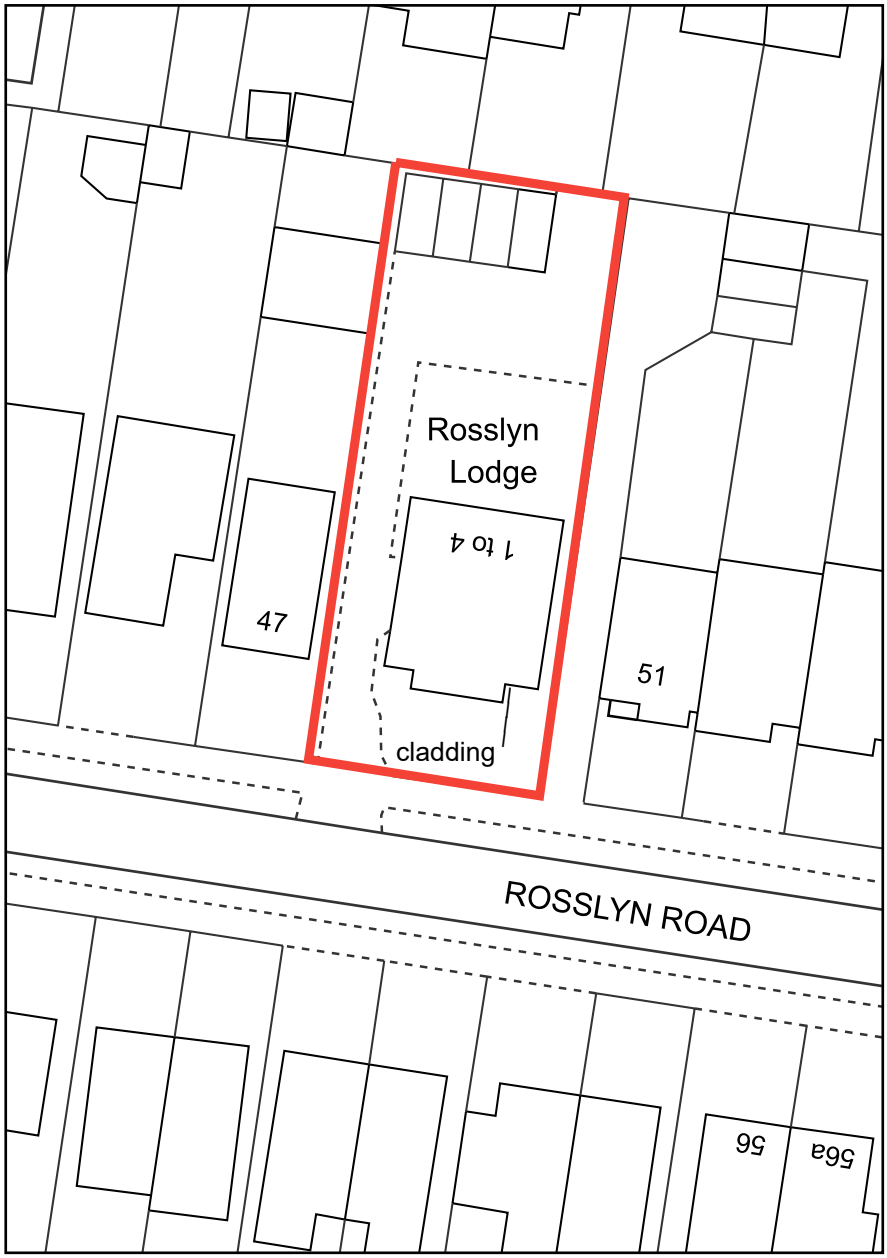

Site & Block Plan

FIND
PROFESSIONAL MAPPING INTELLIGENCE

Metres
0 2.5 5 10 15 20 25

Map data

N

This product includes mapping data licensed from Ordnance Survey with the permission of the Controller of HMSO - Crown Copyright and/or database right 2024. All rights reserved. Licence Number 100047514.

Sussex Building Surveyors Ltd

01903 529583 adk@sussexbuildingsurveyors.com

Rosslyn Lodge, 49 Rosslyn Road,
Shoreham-by-Sea. BN43 6WL

Replacement Cladding - Site & Block Plan

Scale: 1:500 Paper: A4

Date: April 2024 Drg No.: SBS/948/02

Do not scale except for planning purposes. All dimensions to be checked on site.