

A3 PAPER SIZE

0m 1m 2m 3m 4m 5m 6m 7m 8m 9m 10m

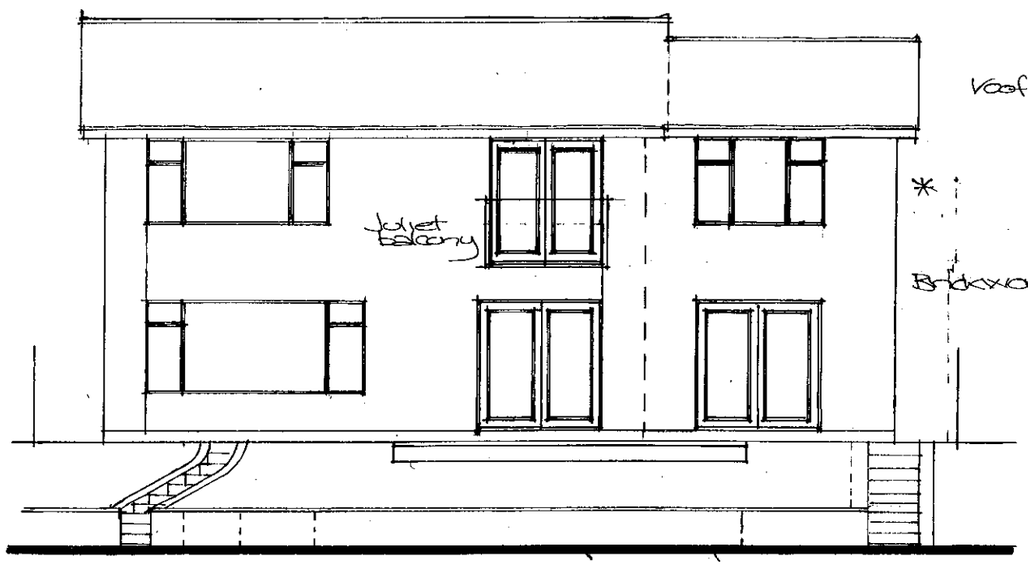


South Elevation

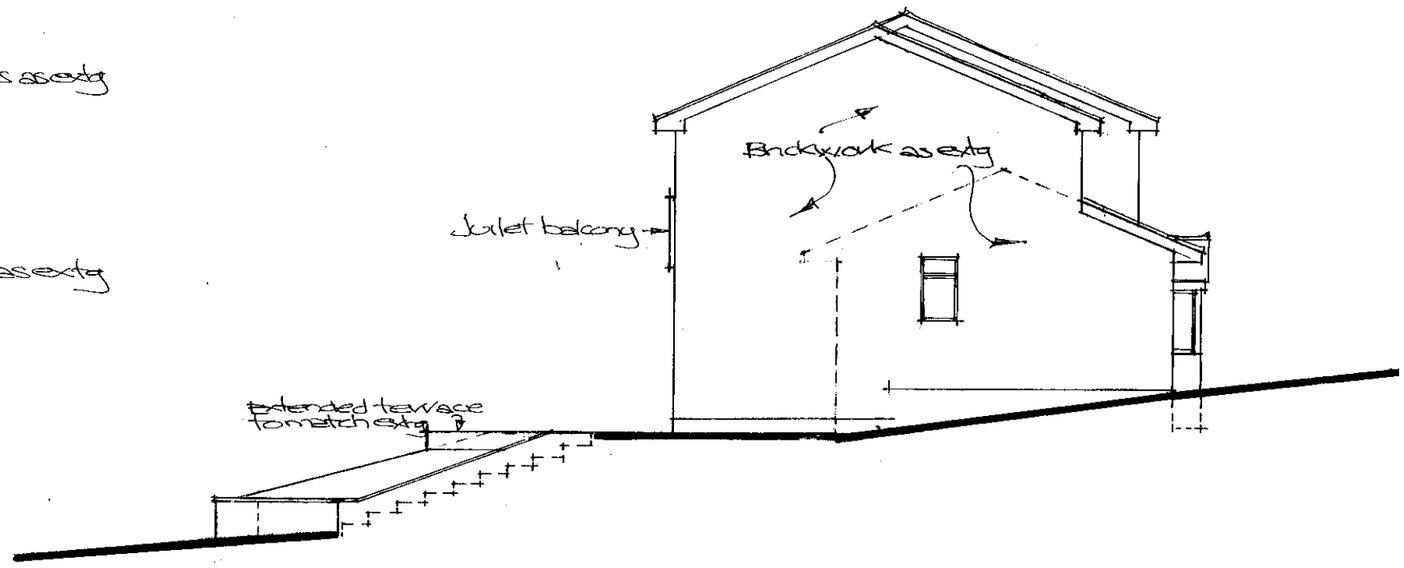


East Elevation

Proposed Elevations - scale: 1/100

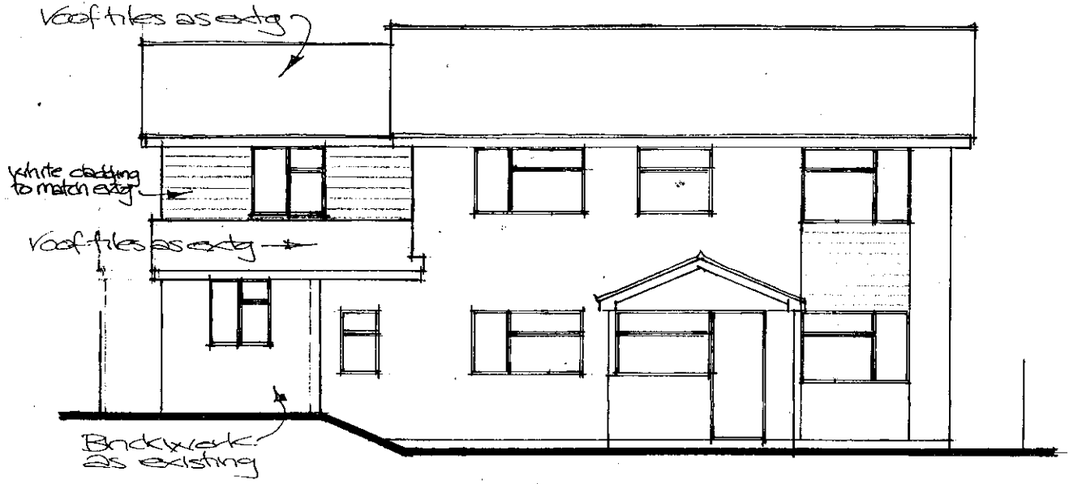

North Elevation

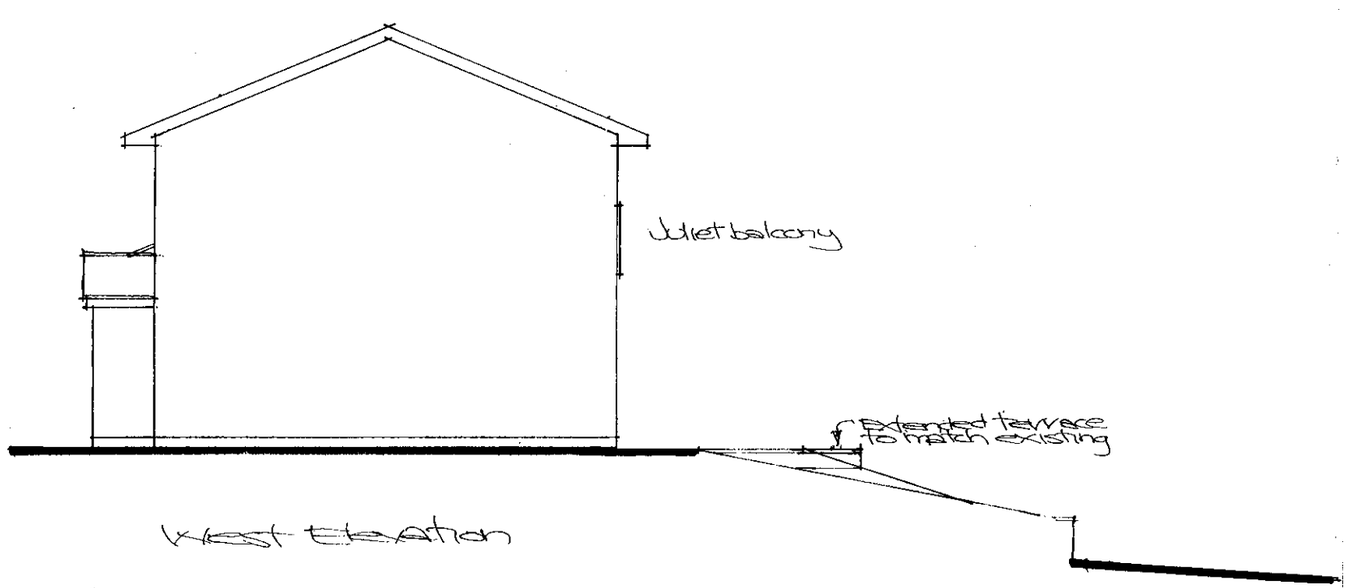

West Elevation

Amendments
Rev A: 16/02/24 - Juliet balcony to South elevation replaced with window/*

55 RING ROAD
LANCING
WEST SUSSEX BN15 0QE

Paul Trussler
44 FirleRoad
Lancing
West Sussex
BN15 0NZ

Drawing No. 23/55/5 A