

Copyright (c) 2021

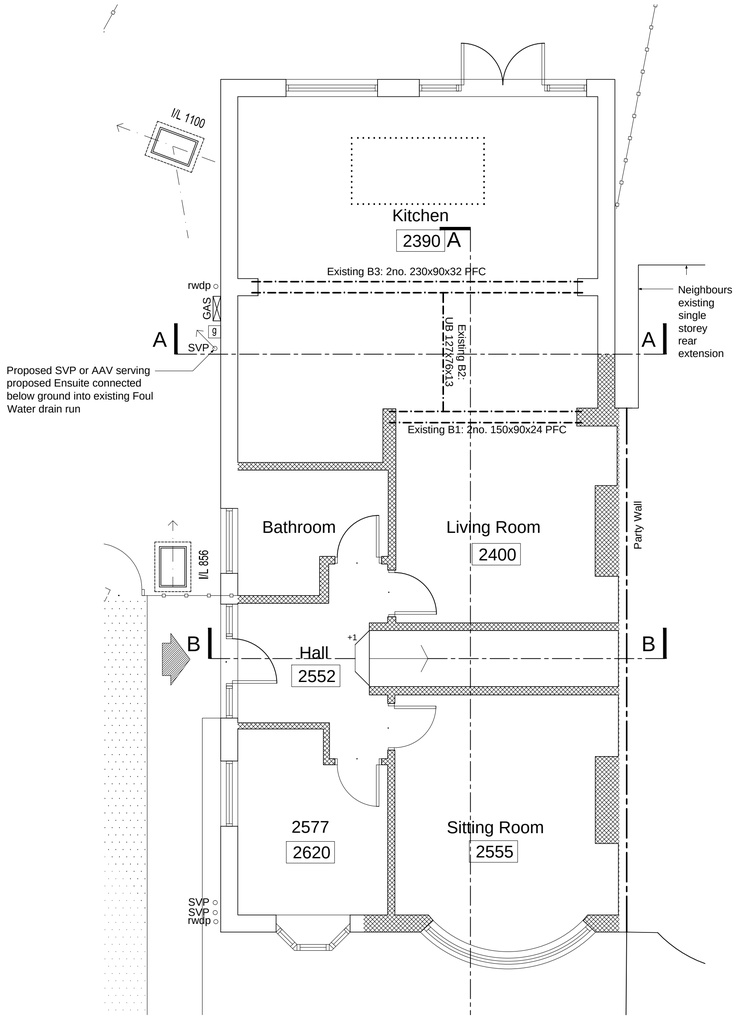


Ground Floor Plan 1:50

Showing structure over

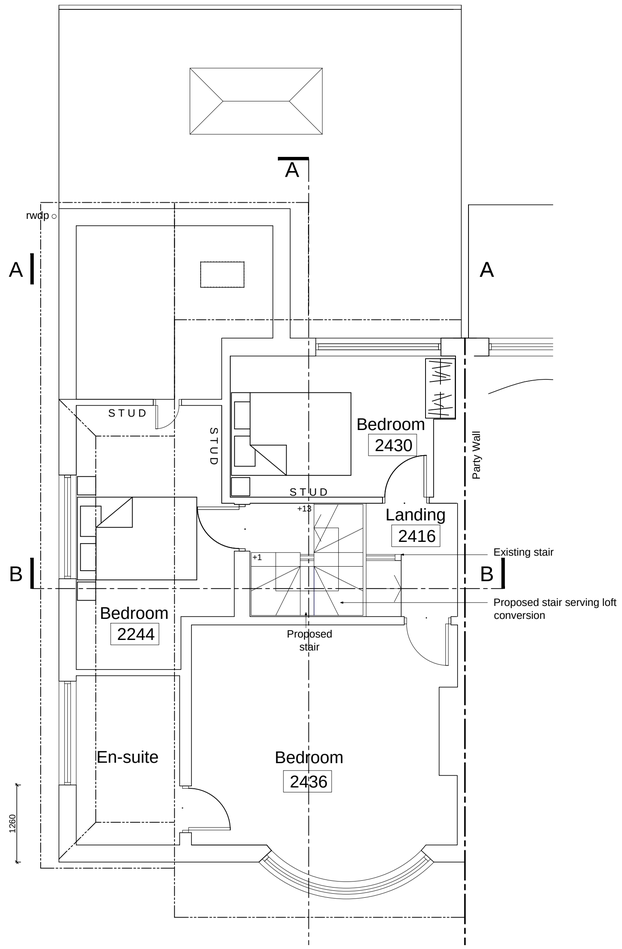


First Floor Plan 1:50

Showing structure over

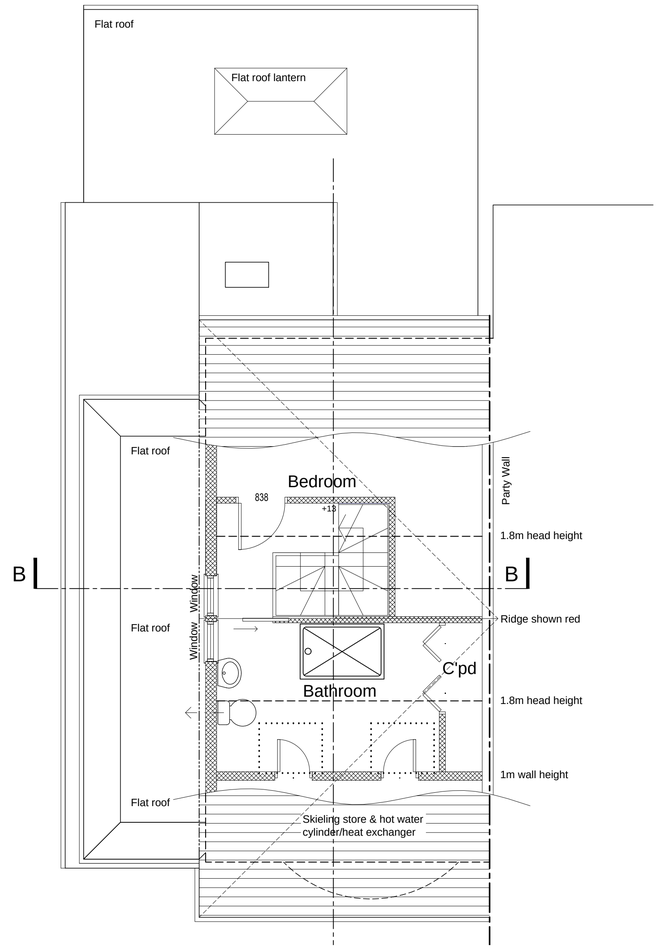

2nd Floor Plan 1:50

Showing structure over

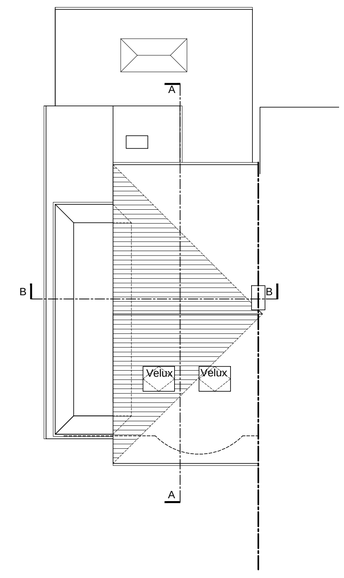

Roof Plan 1:100

NOTE:
The contractor is to check all site dimensions and levels before work starts. Report any discrepancies.

This drawing must be read with and checked against all structural and other specialist drawings, specifications and bills of quantities. Report any discrepancies.

The contractor is to comply with all current British Standards and Building Regulations whether or not specifically stated on these drawings.

1m 2m 3m 4m 5m
1:100 Scale Bar

1m 2m 3m 4m 5m
1:50 Scale Bar

ITEMS SHOWN DASHED TO BE REMOVED

PROPOSED WALLS

Roof light over

REFER TO ENGINEERS DESIGN SHEETS ? ? ? FOR FULL STRUCTURAL STRATEGY

DIMENSIONS TAKEN FROM FACE OF STRUCTURE NOT FROM WALL/FLOOR FINISHES - IF IN DOUBT ASK

DIMENSIONS ARE FOR GUIDANCE ONLY ALL SETTING OUT TO BE CHECKED ON SITE * * * REPORT ANY DISCREPANCIES * * *

FOR PLANNING

Rev.	Date	Description	By
B	July '21	Revised for Planning	-

Client
Mrs Leake Date

Project
Alterations To:
1 Mill Avenue
Shoreham-by-Sea

Drawing Title
Plans
as Proposed

Copyright (c) 2021 of
Sussex Architectural Services
Wicket View
Cuckfield Lane
Warninglid
West Sussex
Tel:(01444) 461355
Email: info@sussexarchitecturalservices.co.uk

Scale 1:100, 1:50 @ A1
Date March 2021
Drawn -
Drawing Number 19-161.2 03 B