DO NOT SCALE FROM THIS DRAWING

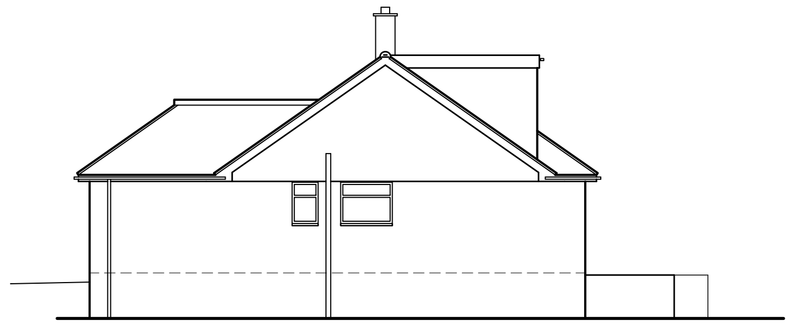

South Elevation



East Elevation

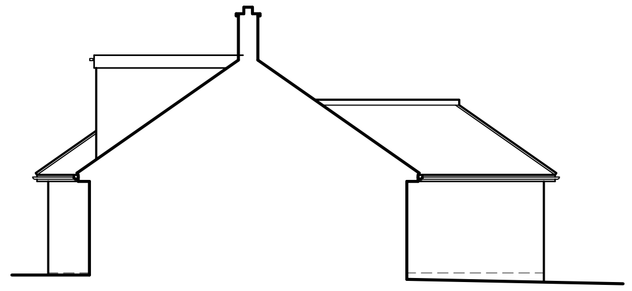

North Elevation

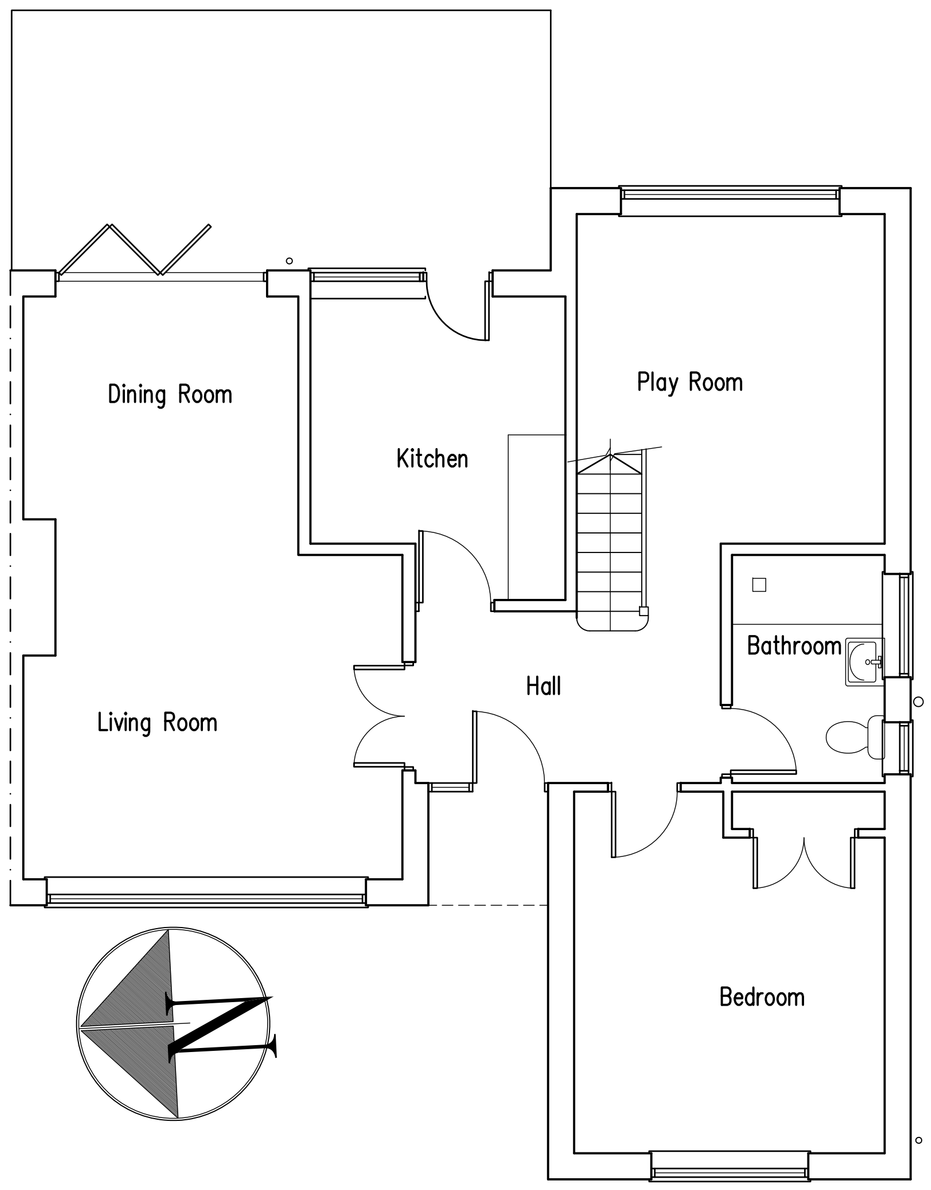

Ground Floor Plan

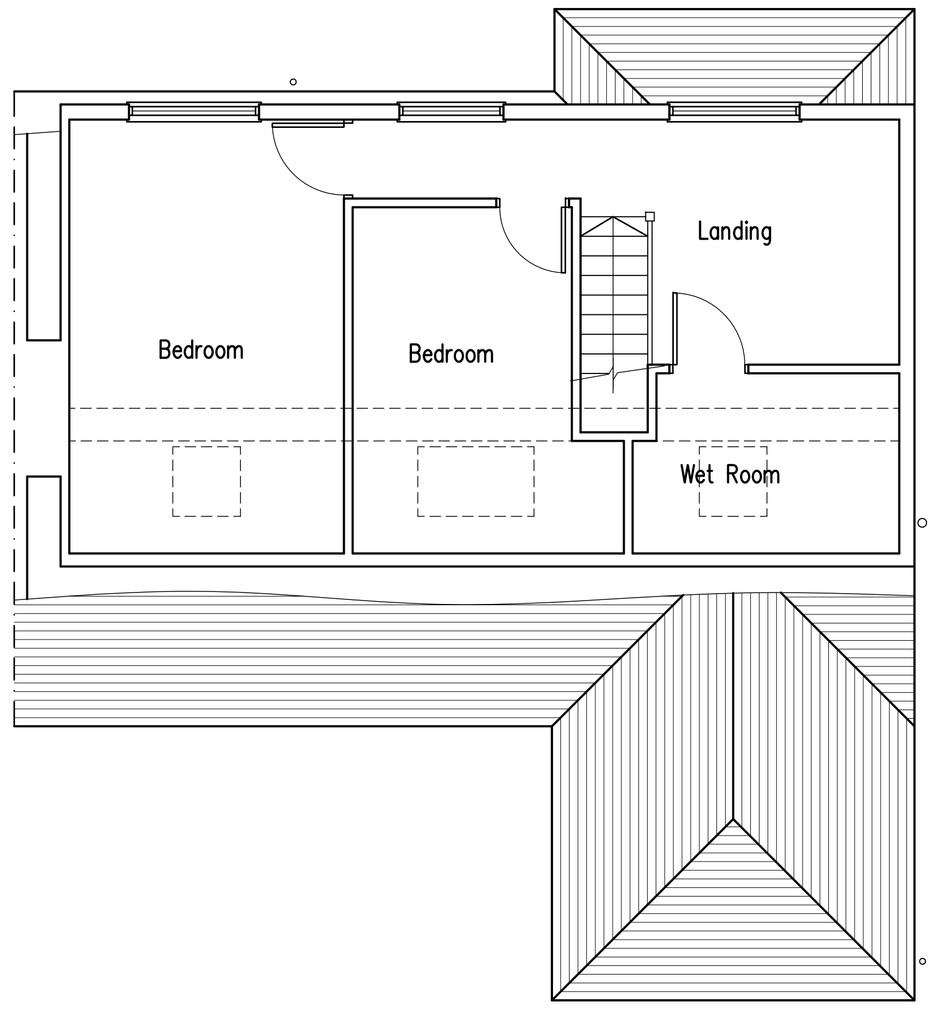

First Floor Plan

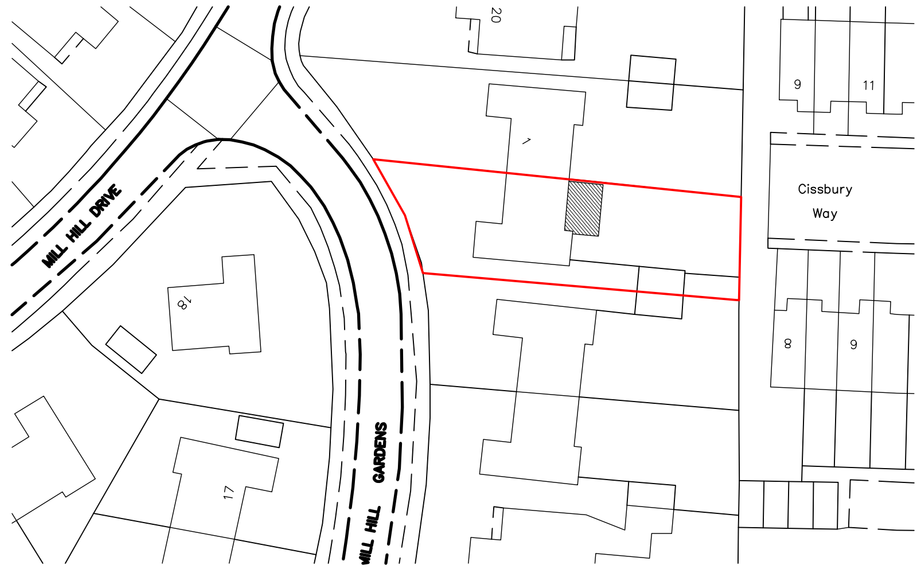

Block Plan 1:500

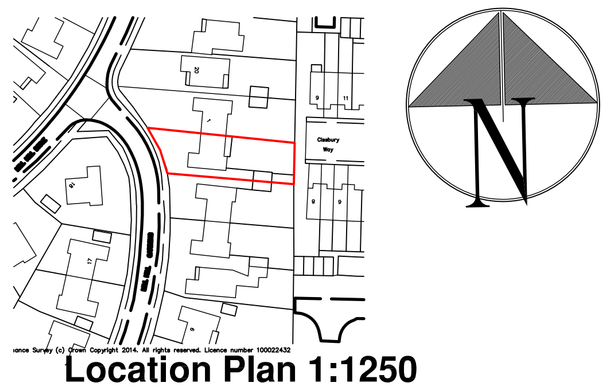

Location Plan 1:1250

1:500 Scale Bar

1:1250 Scale Bar

1:50 Scale Bar

1:100 Scale Bar

Proposed Single Storey Rear Extension at: 2 Mill Hill Gardens, Shoreham-By-Sea, West Sussex

rja Planning & Building Consultants Ltd.
1st Floor
10 High Street
Shoreham-By-Sea
West Sussex BN43 5DA
t: 01273 467297 mob: 07971 375739
e: rex@rjapbc.co.uk web: www.rjapbc.co.uk

Chartered Institute of Architectural Technologists

PROJECT: 2 Mill Hill Gardens, Shoreham-By-Sea, West Sussex

DRAWING TITLE: Existing Floor Plans & Elevations

CLIENT: Mr & Mrs C. Tanner

DWG NO: 21836-01

REVISION:

SCALE: 1:50, 1:100, 1:500, 1:1250 @ A1

DATE: 27.04.21

DRAWN: rex